


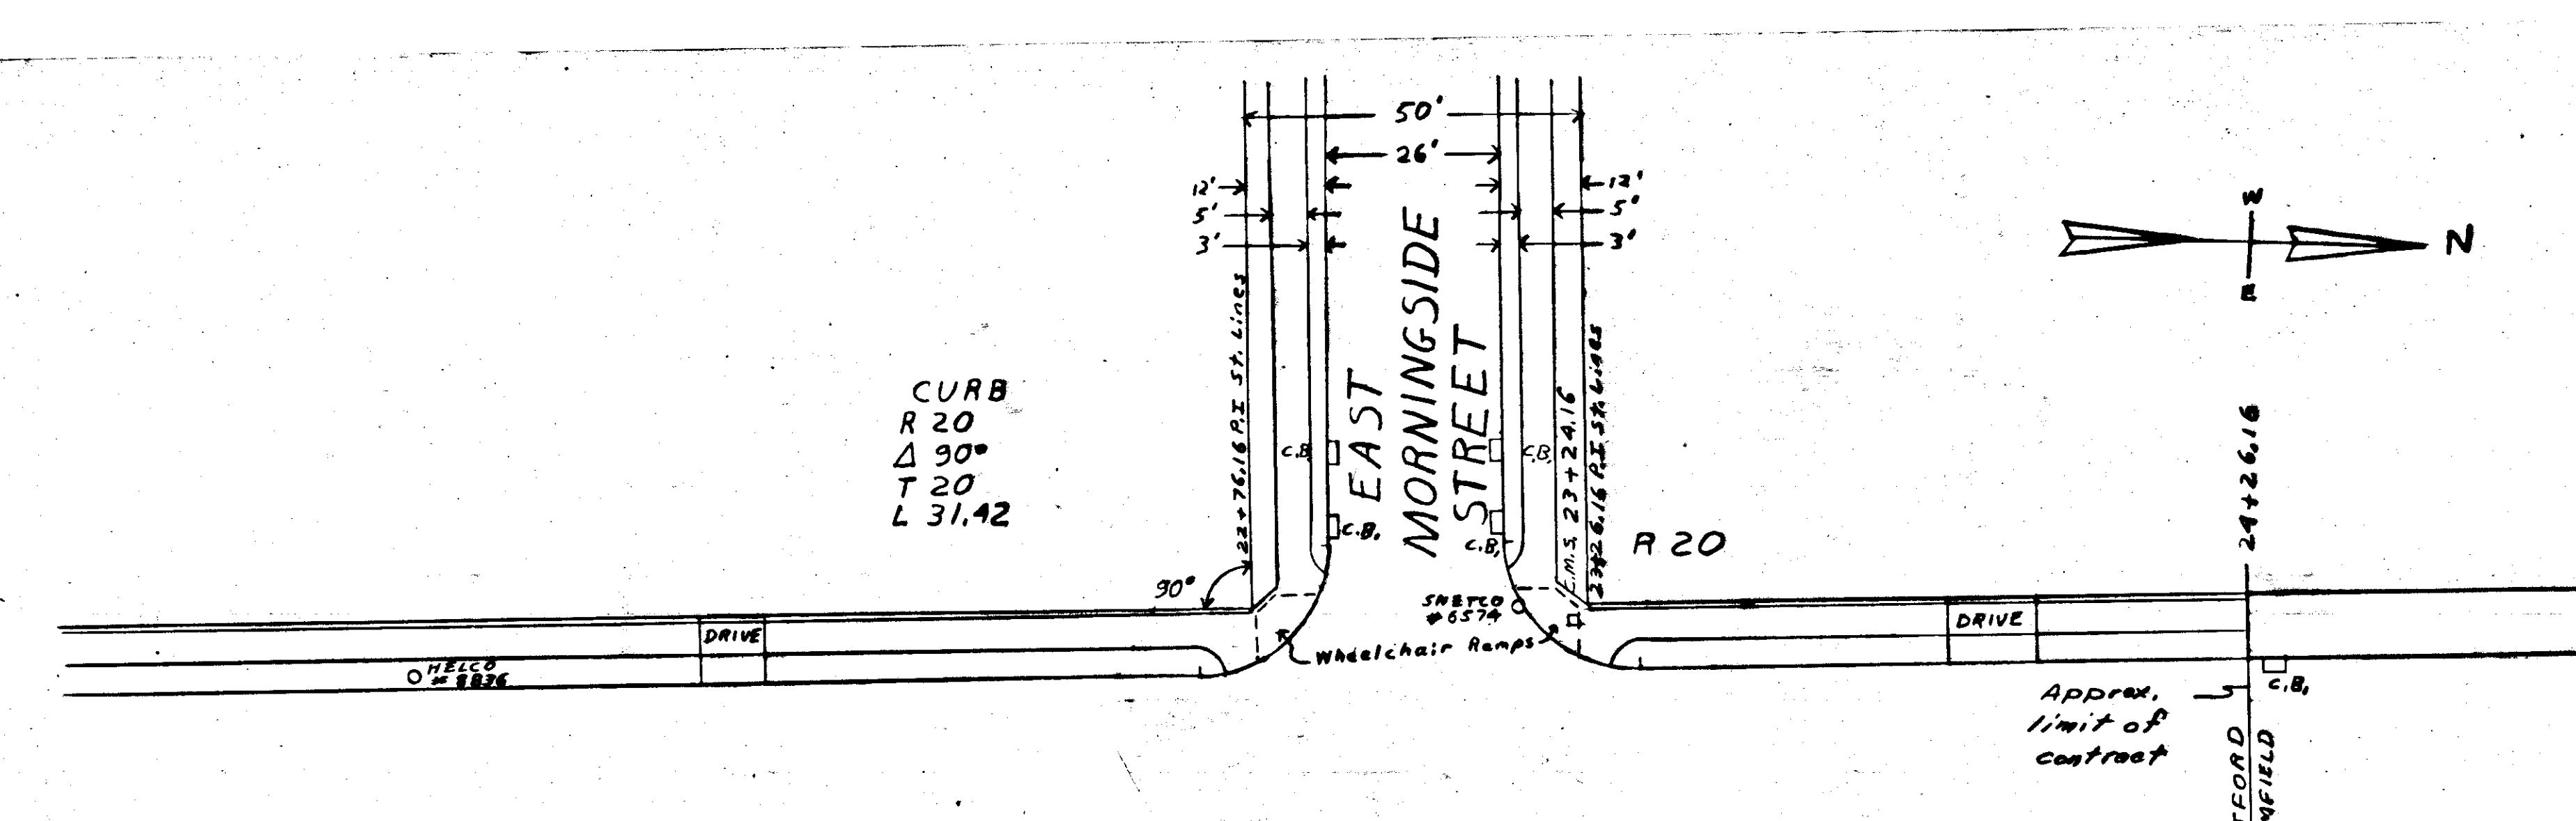

SHEET NO. 2 OF 2
CITY OF HARTFORD, CONNECTICUT
DEPARTMENT OF PUBLIC WORKS
BUREAU OF ENGINEERING SERVICES

PLAN AND PROFILE OF
COVENTRY STREET
(East Harold Street to City Line)

SUBMITTED	RECOMMENDED	APPROVED
DIVISION ENGINEER	CHIEF OF ENG. SERV.	ASST. DIR. & CITY EN.
DRAWN <u>S&S</u>	SCALE	DAYBOOK NO. <u>010580</u>
CHECKED _____	Hor. <u>1"=20'</u> Vert. <u>1"=2"</u>	DATE <u>September 1978</u>

