
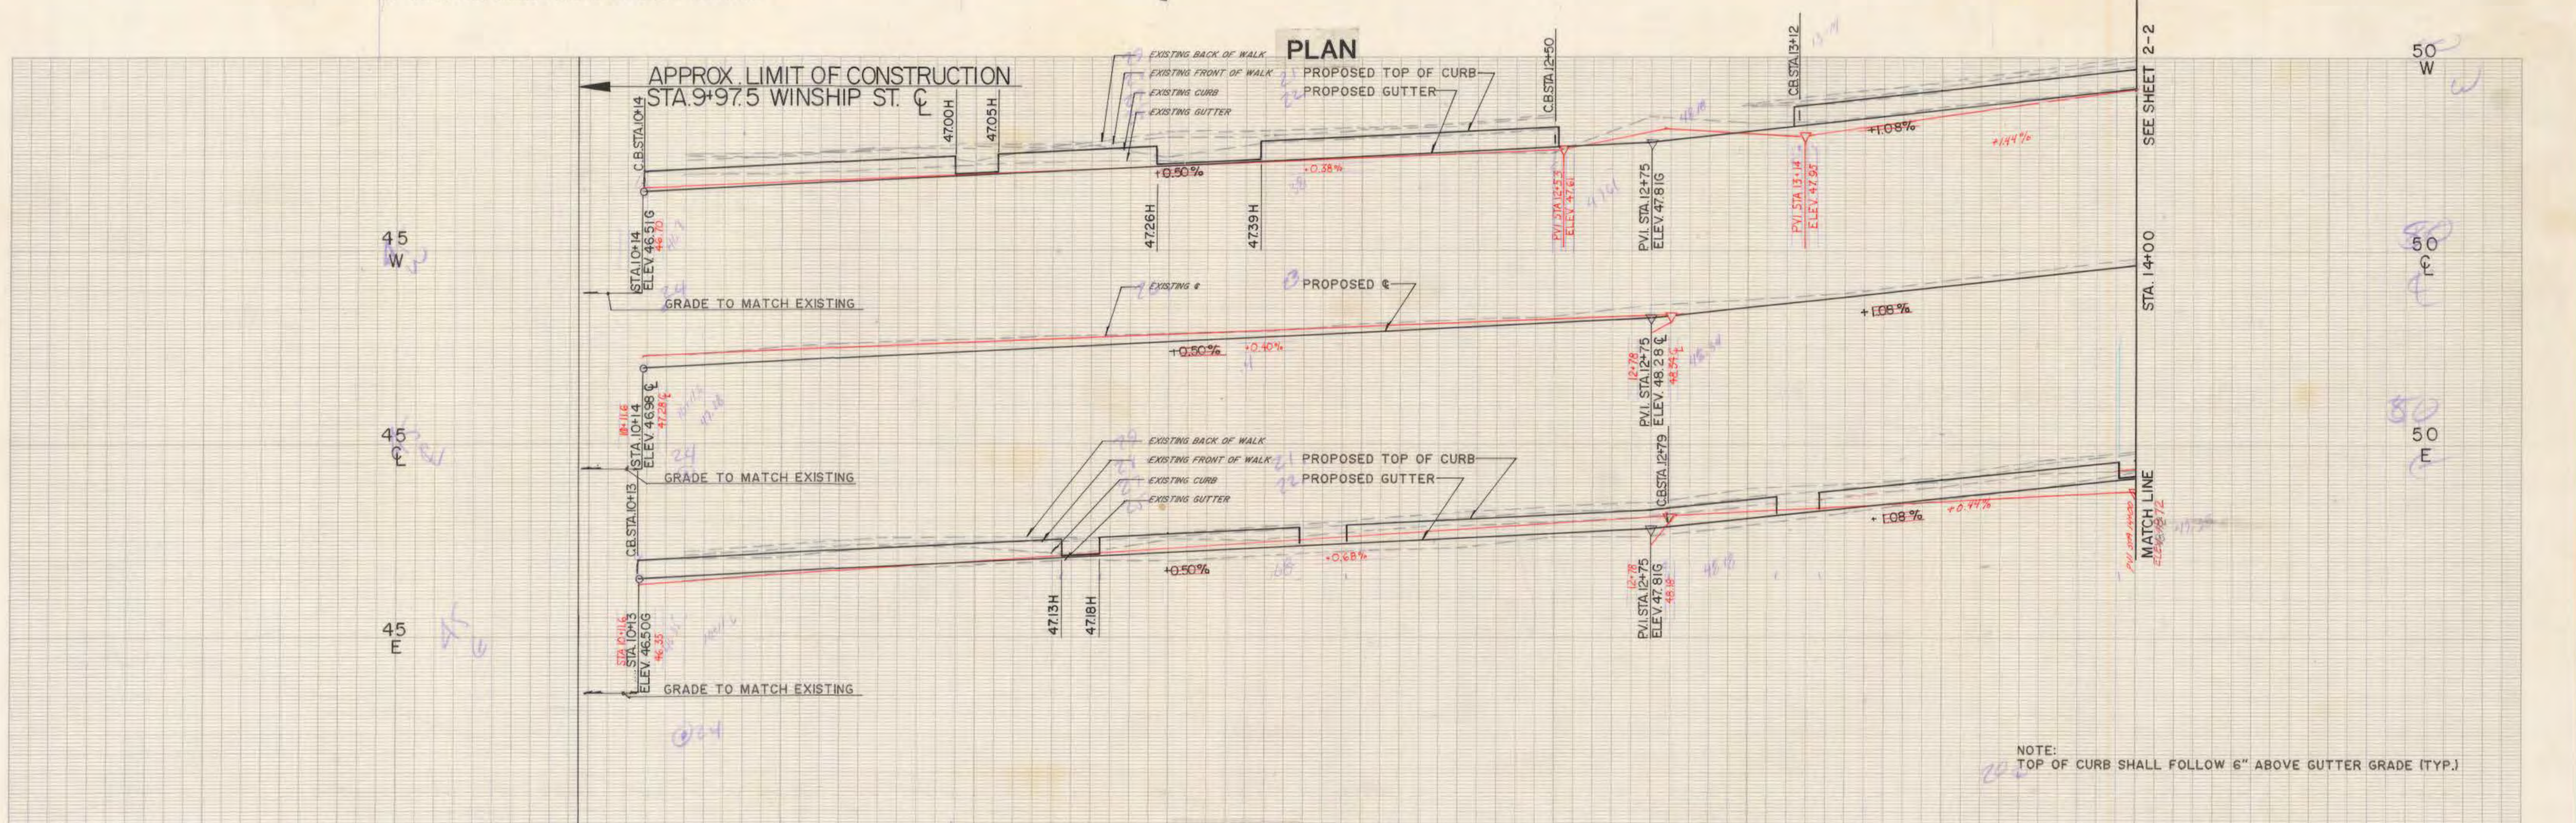


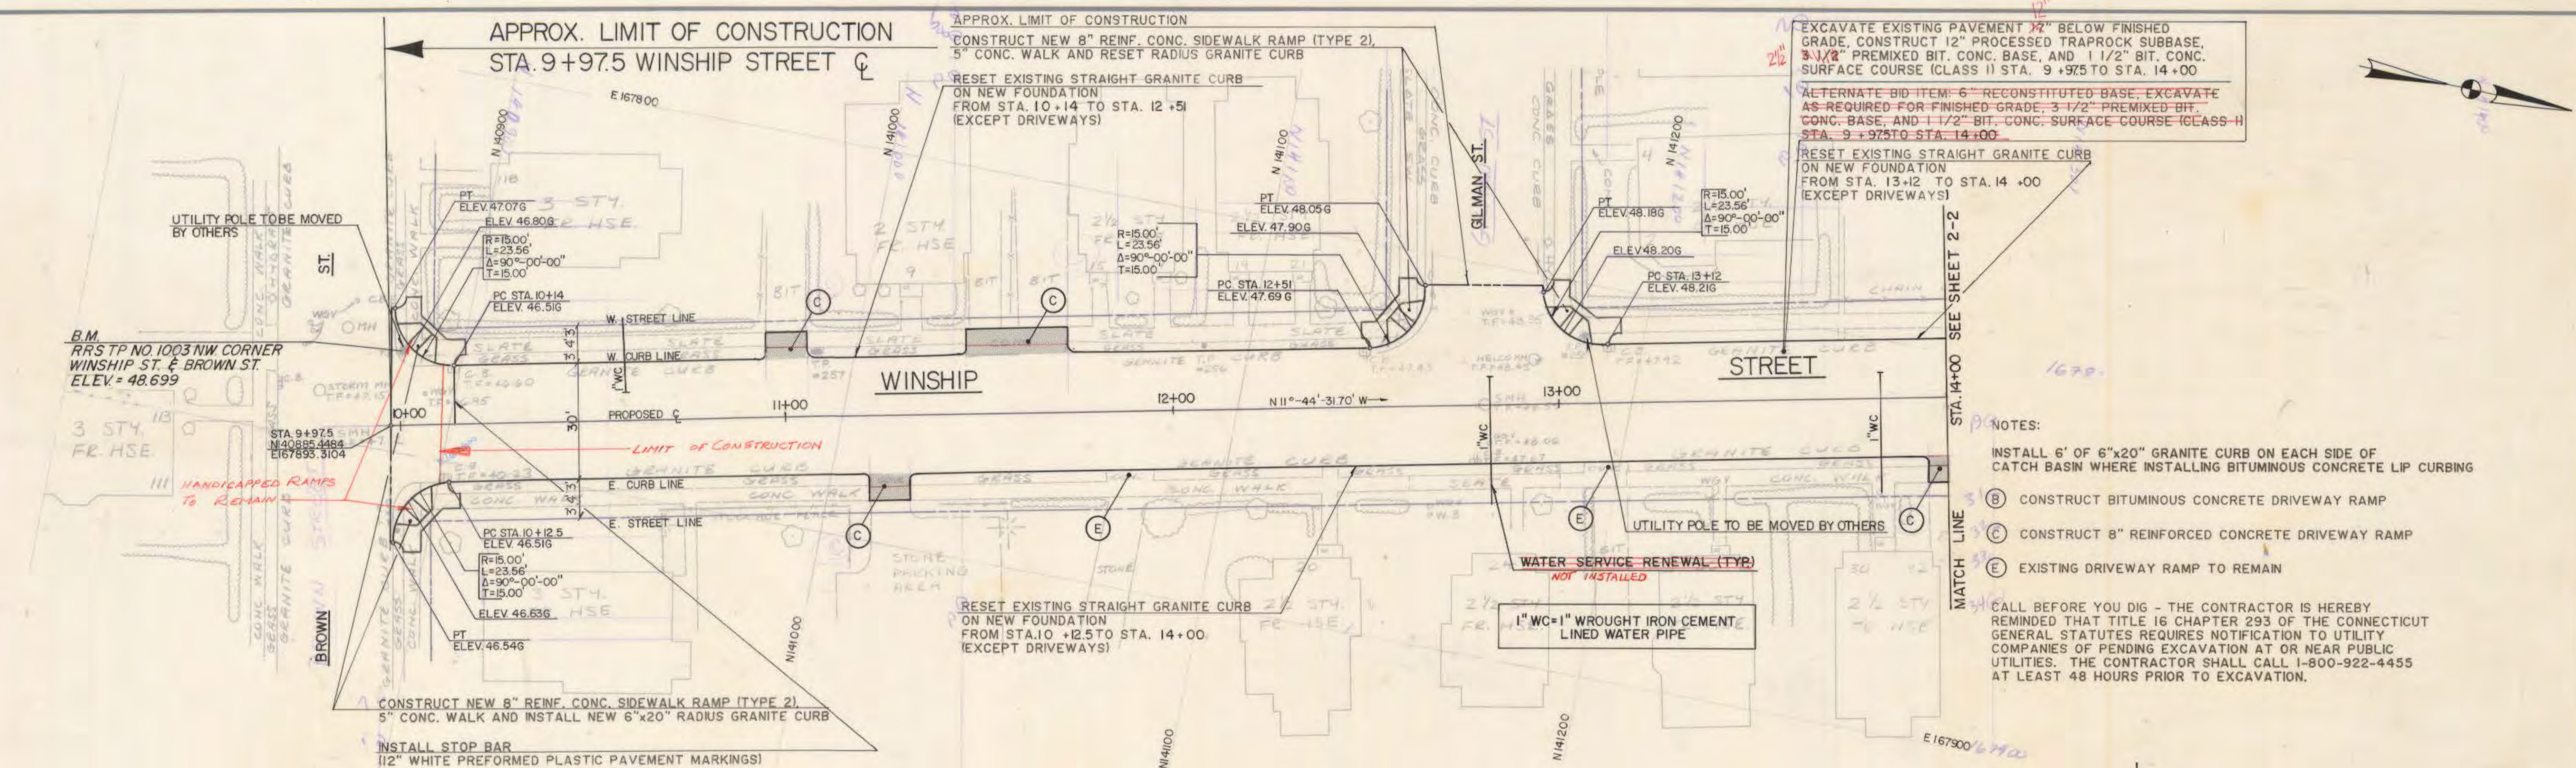

REVISIONS		GRAPHIC SCALES		ROADWAY RECONSTRUCTION		Hayden Wegman		CITY OF HARTFORD, CONNECTICUT		WINSHIP STREET	
NO. DATE DESCRIPTION		HORIZ. 1"=20'		HARTFORD, CONNECTICUT		Consulting Engineers		DEPARTMENT OF PUBLIC WORKS		STA. 9+97.5 TO STA. 14+00	
NOV 86		VERT. 1"=2'				WEST HARTFORD		BUREAU OF ENGINEERING SERVICES		PLAN AND PROFILE	
NOV 86						NEW YORK • BOSTON • BUFFALO		DRAWN		SHEET 1-2	
NOV 86						ATLANTA • MEMPHIS		CHECKED		OF	
NOV 86								SCALE		Contract No. E85-28	
NOV 86								DAYBOOK NO. 010947		Job No. - 845304	
NOV 86								DATE			