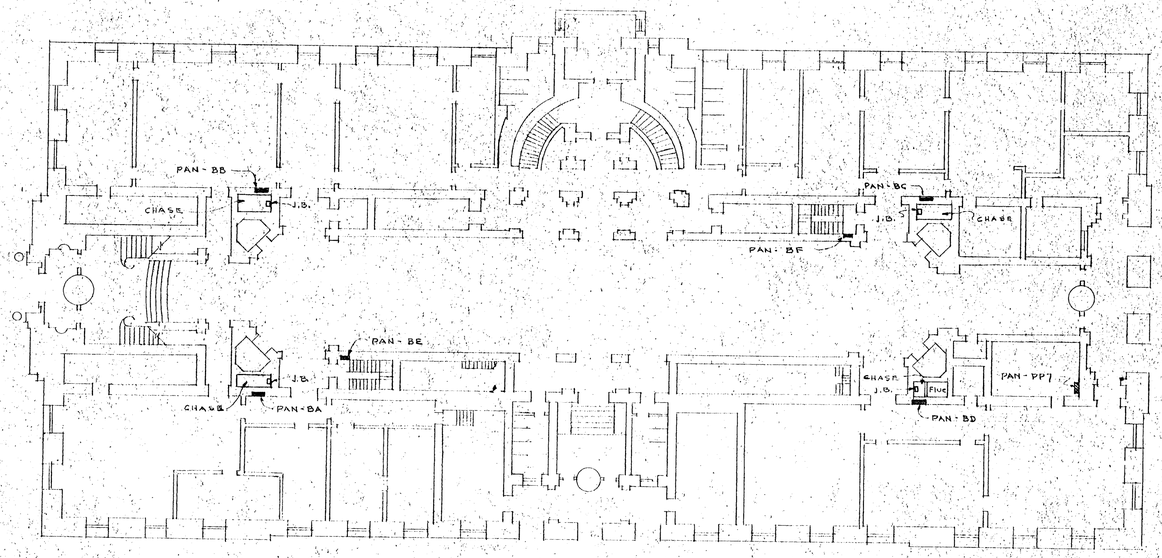

BASEMENT FLOOR PLAN SCALE 1/16" = 1'-0"

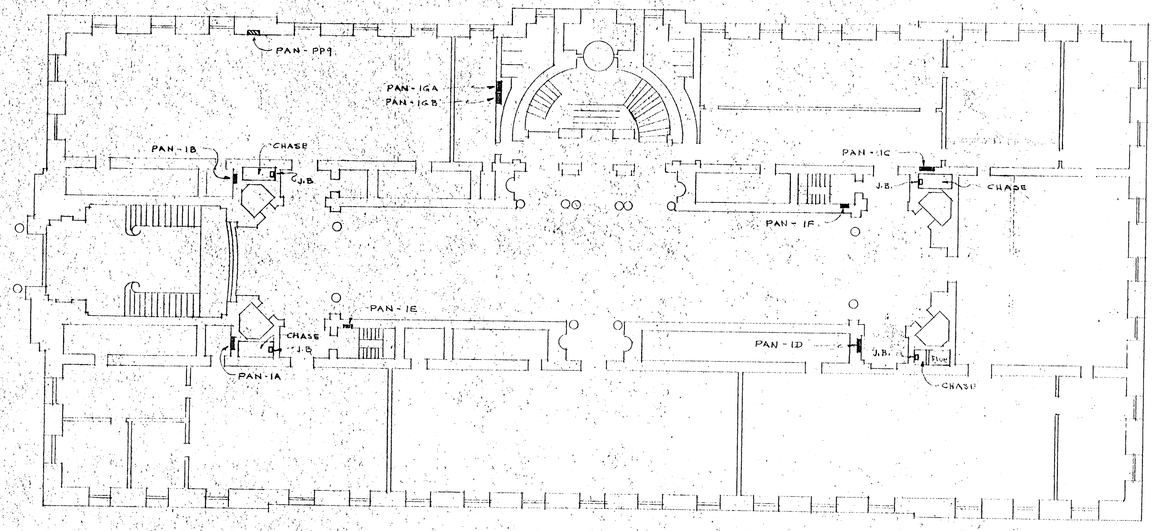

FIRST FLOOR PLAN SCALE 1/16" = 1'-0"

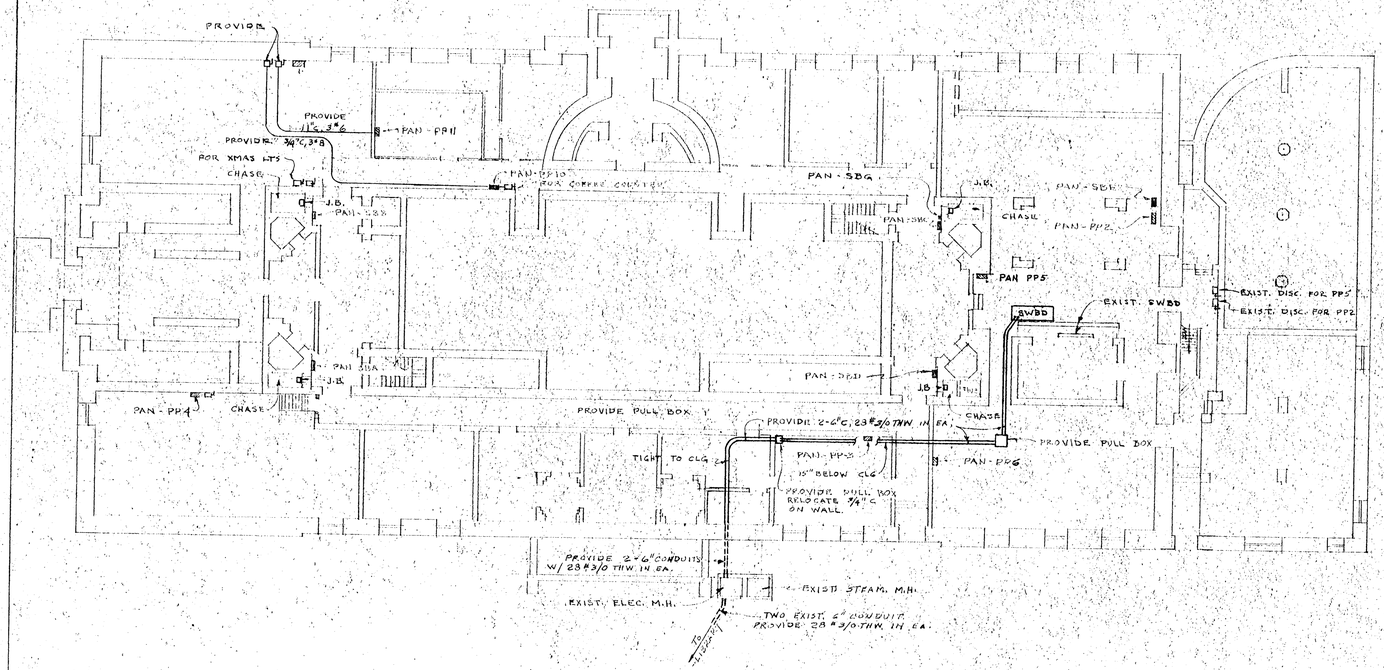

SUB-BASEMENT FLOOR PLAN SCALE 1/16" = 1'-0"

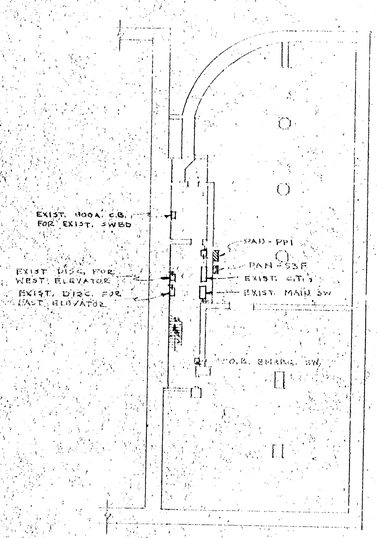

BOILER ROOM AREA PLAN

SCALE 1/16" = 1'-0"

VERIFY EXISTING CONDITIONS AND DIMENSIONS AT BUILDING

CITY OF HARTFORD, CONNECTICUT
DEPARTMENT OF ENGINEERING

ELECTRICAL ALTERATIONS
PHASE I
MUNICIPAL BUILDING
550 MAIN ST. HARTFORD CT.

DWG. No. 2

SUBMITTED	RECOMMENDED	APPROVED
R.G.B.	Daniel A. Tarello, CITY ARCHITECT	Sergio C. Mazzucco, CITY ENGINEER

DESIGN R.G.B. DRAWN R.G.B. DAYBOOK NO. 010140 B
TRACED CHECK DATE DEC. 31, 1969