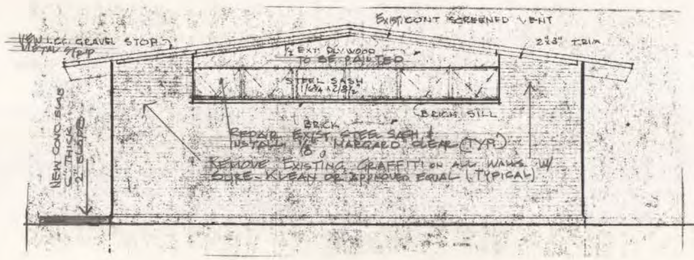

REAR ELEVATION

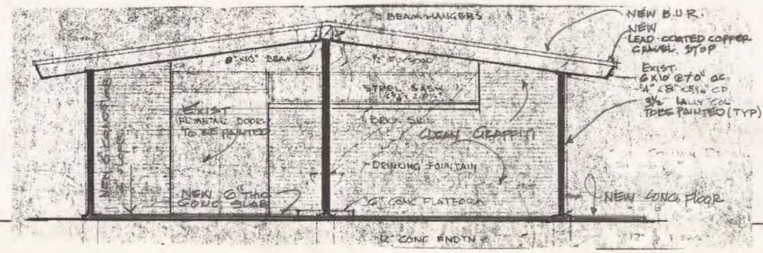

FRONT ELEVATION

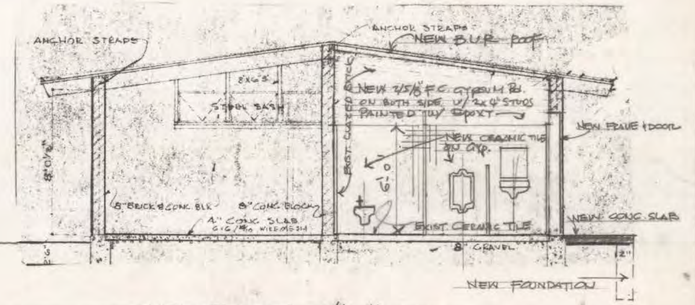

SECTION A/A

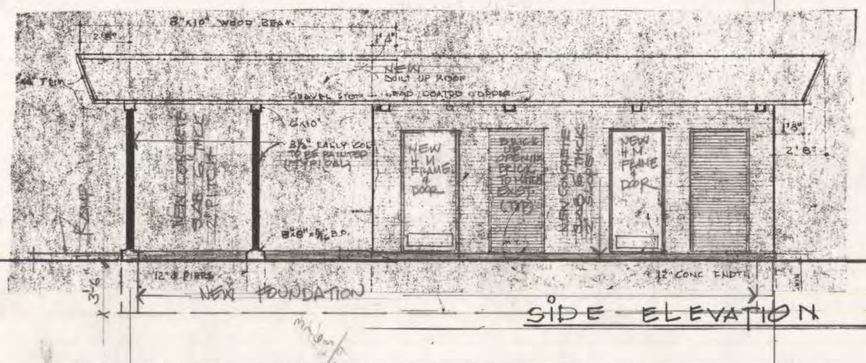

SIDE ELEVATION

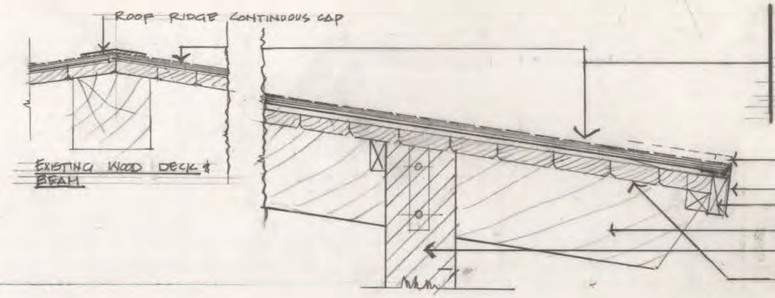

SECTION THROUGH ½ ROOF - NEW BUILT-UP ROOF - (TYP)

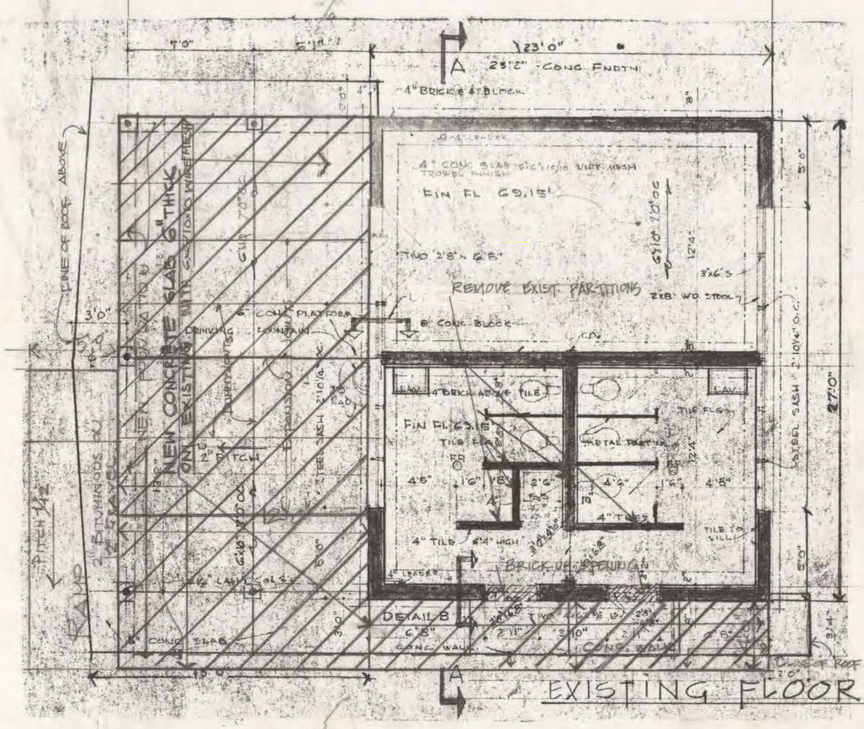

EXISTING FLOOR PLAN

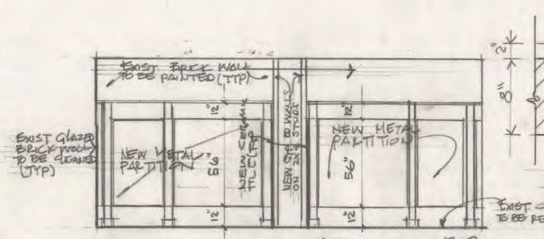

SECTION BB

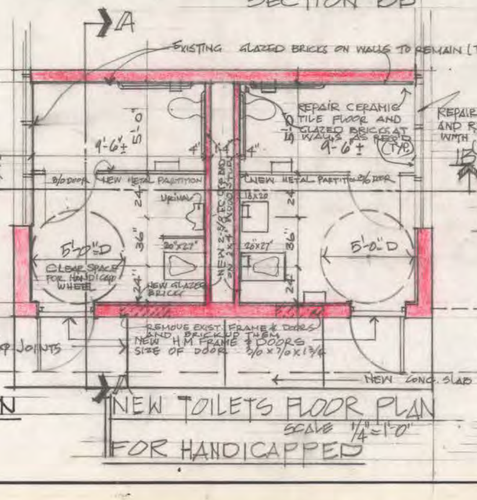

NEW TOILETS FLOOR PLAN FOR HANDICAPPED

SCALE 1/4"=1'0"

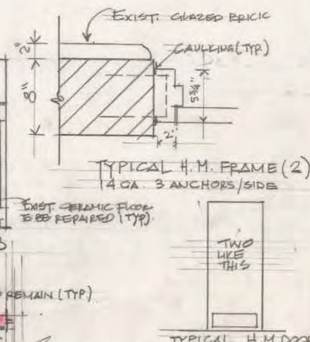

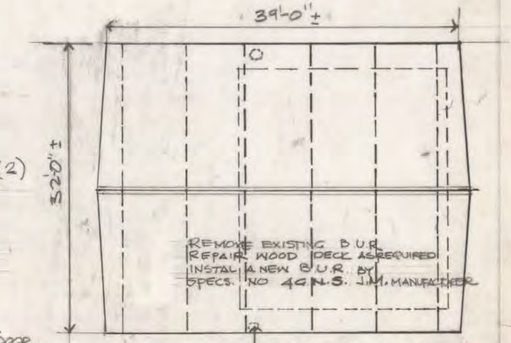

ROOF PLAN

VERIFY EXISTING CONDITIONS AND DIMENSIONS.

WORK TO BE DONE
1. Remove existing B.U.R.
2. Install new B.U.R. roofing.
3. Construct new concrete floor slab.
4. Renovate toilets for handicapped.
5. Provide new H.M. frame and doors.
6. Clean graffiti.
7. Paint steel columns wood ceiling, windows and doors.
8. Construct ramp for handicapped.
9. Provide Plumbing installations for the toilets.

SEE DRAWINGS AND SPECIFICATIONS.

SEE SHEET SD-5 FOR SITE LOCATION
SEE SHEET M-2 FOR MECHANIC WORK

CITY OF HARTFORD, CONNECTICUT
DEPARTMENT OF PUBLIC WORKS
FACILITIES SERVICES BUREAU

HARTFORD PARKS REHABILITATION II E 83-31
(UPARR PROJECT)

CRONIN PARK

SUBMITTED	APPROVED	APPROVED
		George E. Shipman CITY ENGR.
DRAWN	DAYBOOK NO. 91-855-P	
CHECKED	DATE	DRAWING NO.
SCALE AS NOTED	AUGUST 26/83	A-5

JOSEPH MERRITT 19-1253