500/18c

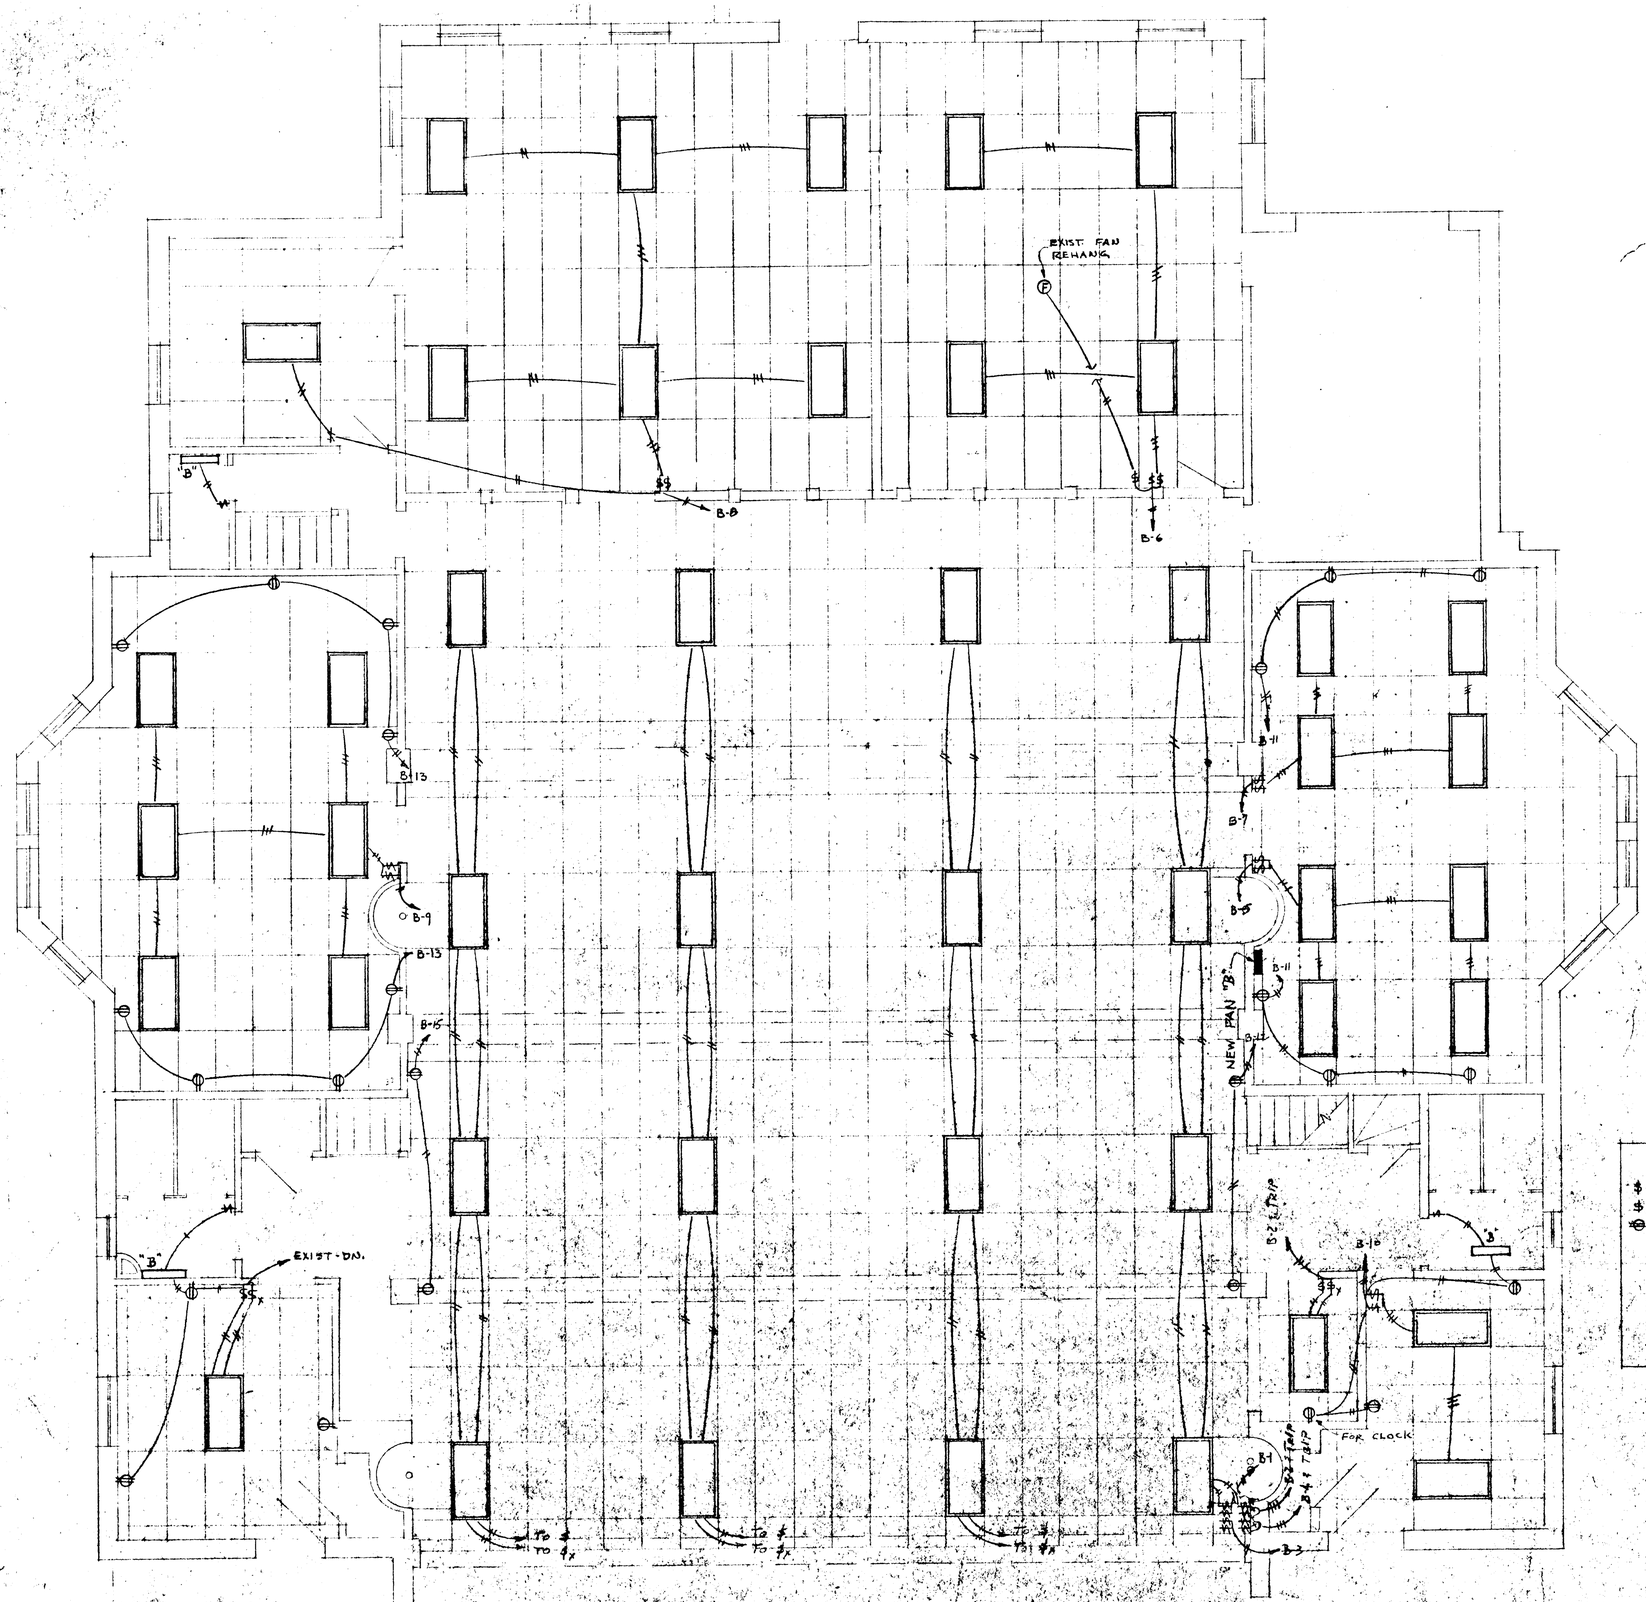

NOTE:
ALL FIXTURES TO BE TYPE "A" EXCEPT AS NOTED.

FIRST FLOOR PLAN 1/4" = 1'-0"

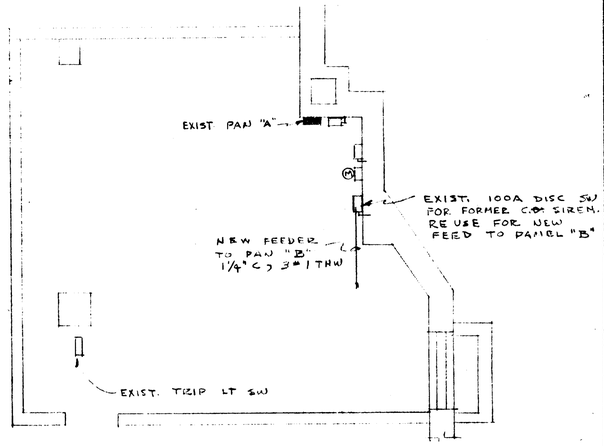

BOILER RM. PLAN. 1/4" = 1'-0"

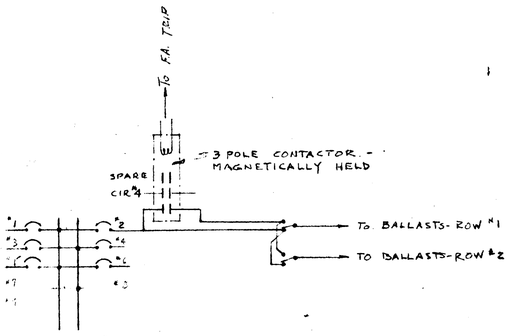

TRIP LIGHT SWITCHING

SYMBOLS

- $ SINGLE POLE SW - H&H #1991
- $3 3-WAY SW. - H&H #1993
- ⊖ DUPLEX RECEPT. H&H #5262

FIXTURES

A - LITHONIA - #2G-440 A12
B - DAYBRITE #5220W - WALL MT'D

CITY OF HARTFORD, CONNECTICUT
DEPARTMENT OF PUBLIC WORKS
BUREAU OF PUBLIC BUILDINGS

ALTERATIONS
ENGINE HOUSE #2
1515, MAIN ST.
HARTFORD CT.

SHEET NO. E1
1 OF 1 SHEET

SUBMITTED	RECOMMENDED	APPROVED
	CITY ARCHITECT	ASST DIR & CITY ENG.

DRAWN R.G.B.
CHECKED
SCALE
DAYBOOK NO.
DATE MARCH 12, 1974

500/18c