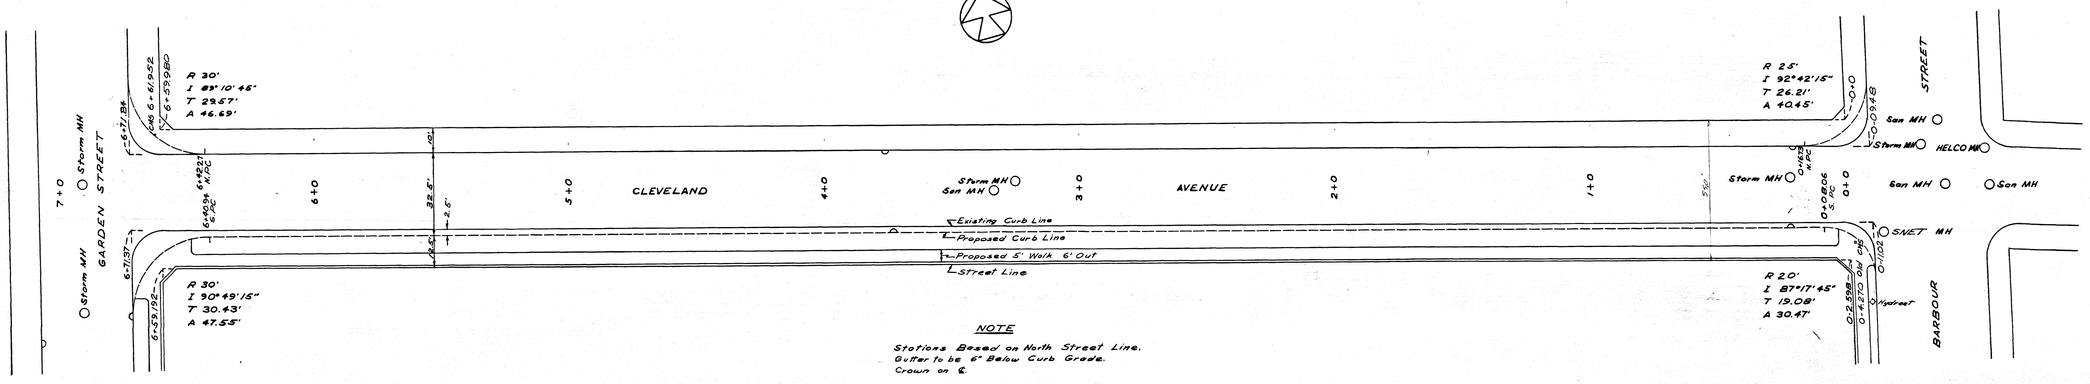

NOTE

Stations Based on North Street Line.
Gutter to be 6" Below Curb Grade.
Crown on ℄

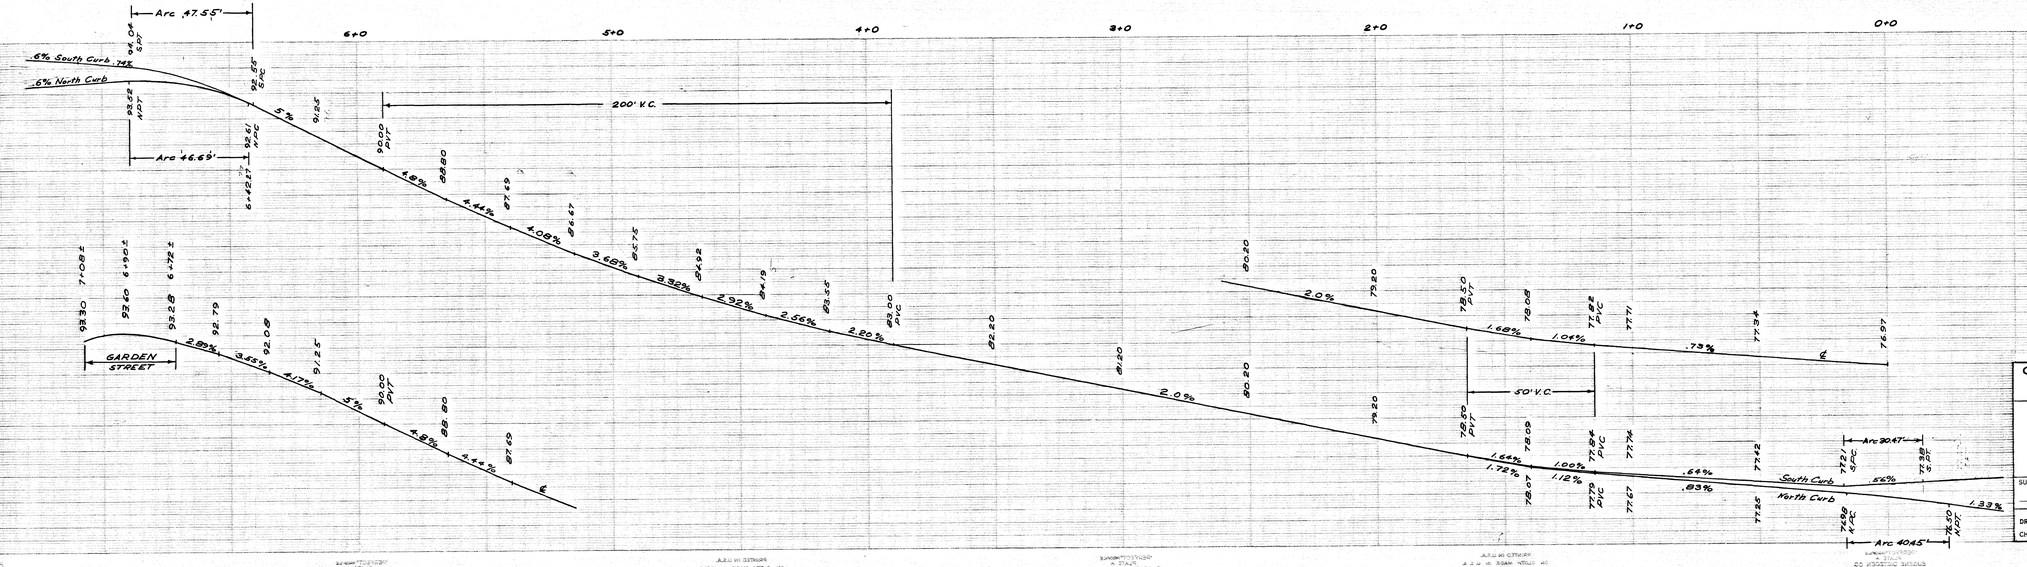

CITY OF HARTFORD, CONNECTICUT
DEPARTMENT OF PUBLIC WORKS
BUREAU OF ENGINEERING SERVICES

PLAN AND PROFILE OF
CLEVELAND AVENUE
(BARBOUR ST TO GARDEN ST)

SUBMITTED	RECOMMENDED	APPROVED
DIVISION ENGINEER	CHIEF OF ENG. SERV.	ASST DIR. & CITY ENG.

DRAWN AF	SCALE H 1"=20' V 1"=2'	DAYBOOK NO. 010386
CHECKED MMC		DATE MARCH 1973