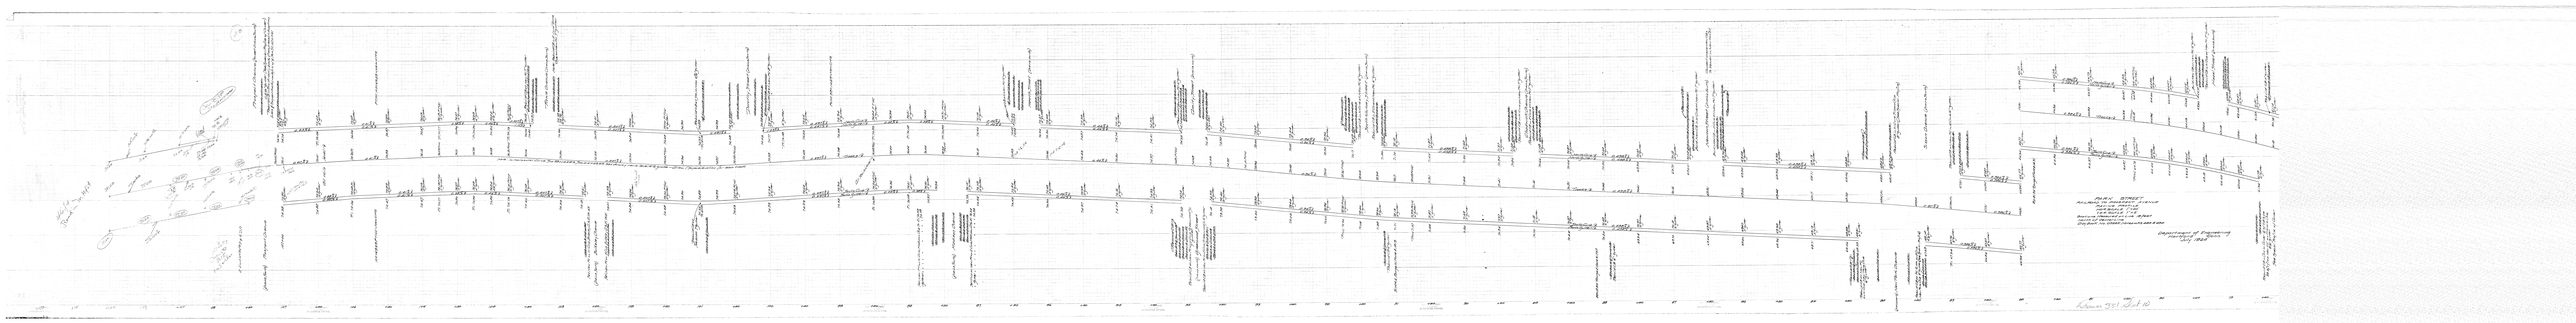
PARK STREET
ALAMEDA, CALIFORNIA
PLAN AND PROFILE
SCALE 1"=40'
VERTICAL 1"=4'
BENCH MARK IS AT
CITY MONUMENT
Department of Engineering
City Clerk
JULY 1952