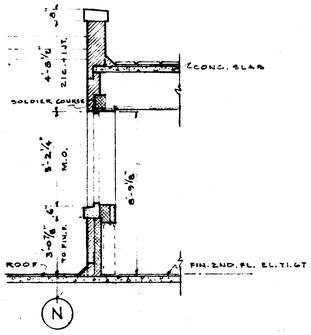

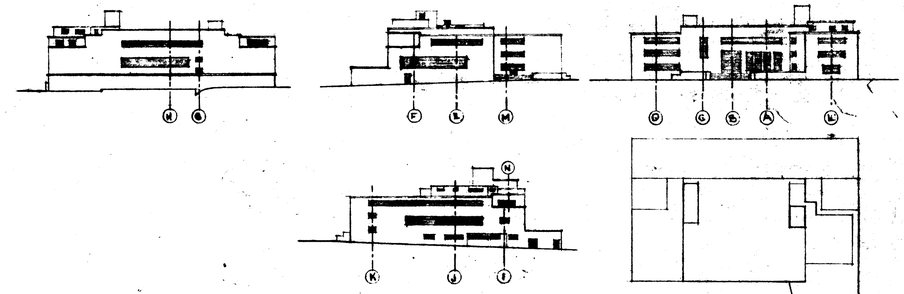

WALL SECTION LOCATION DIAGRAMS

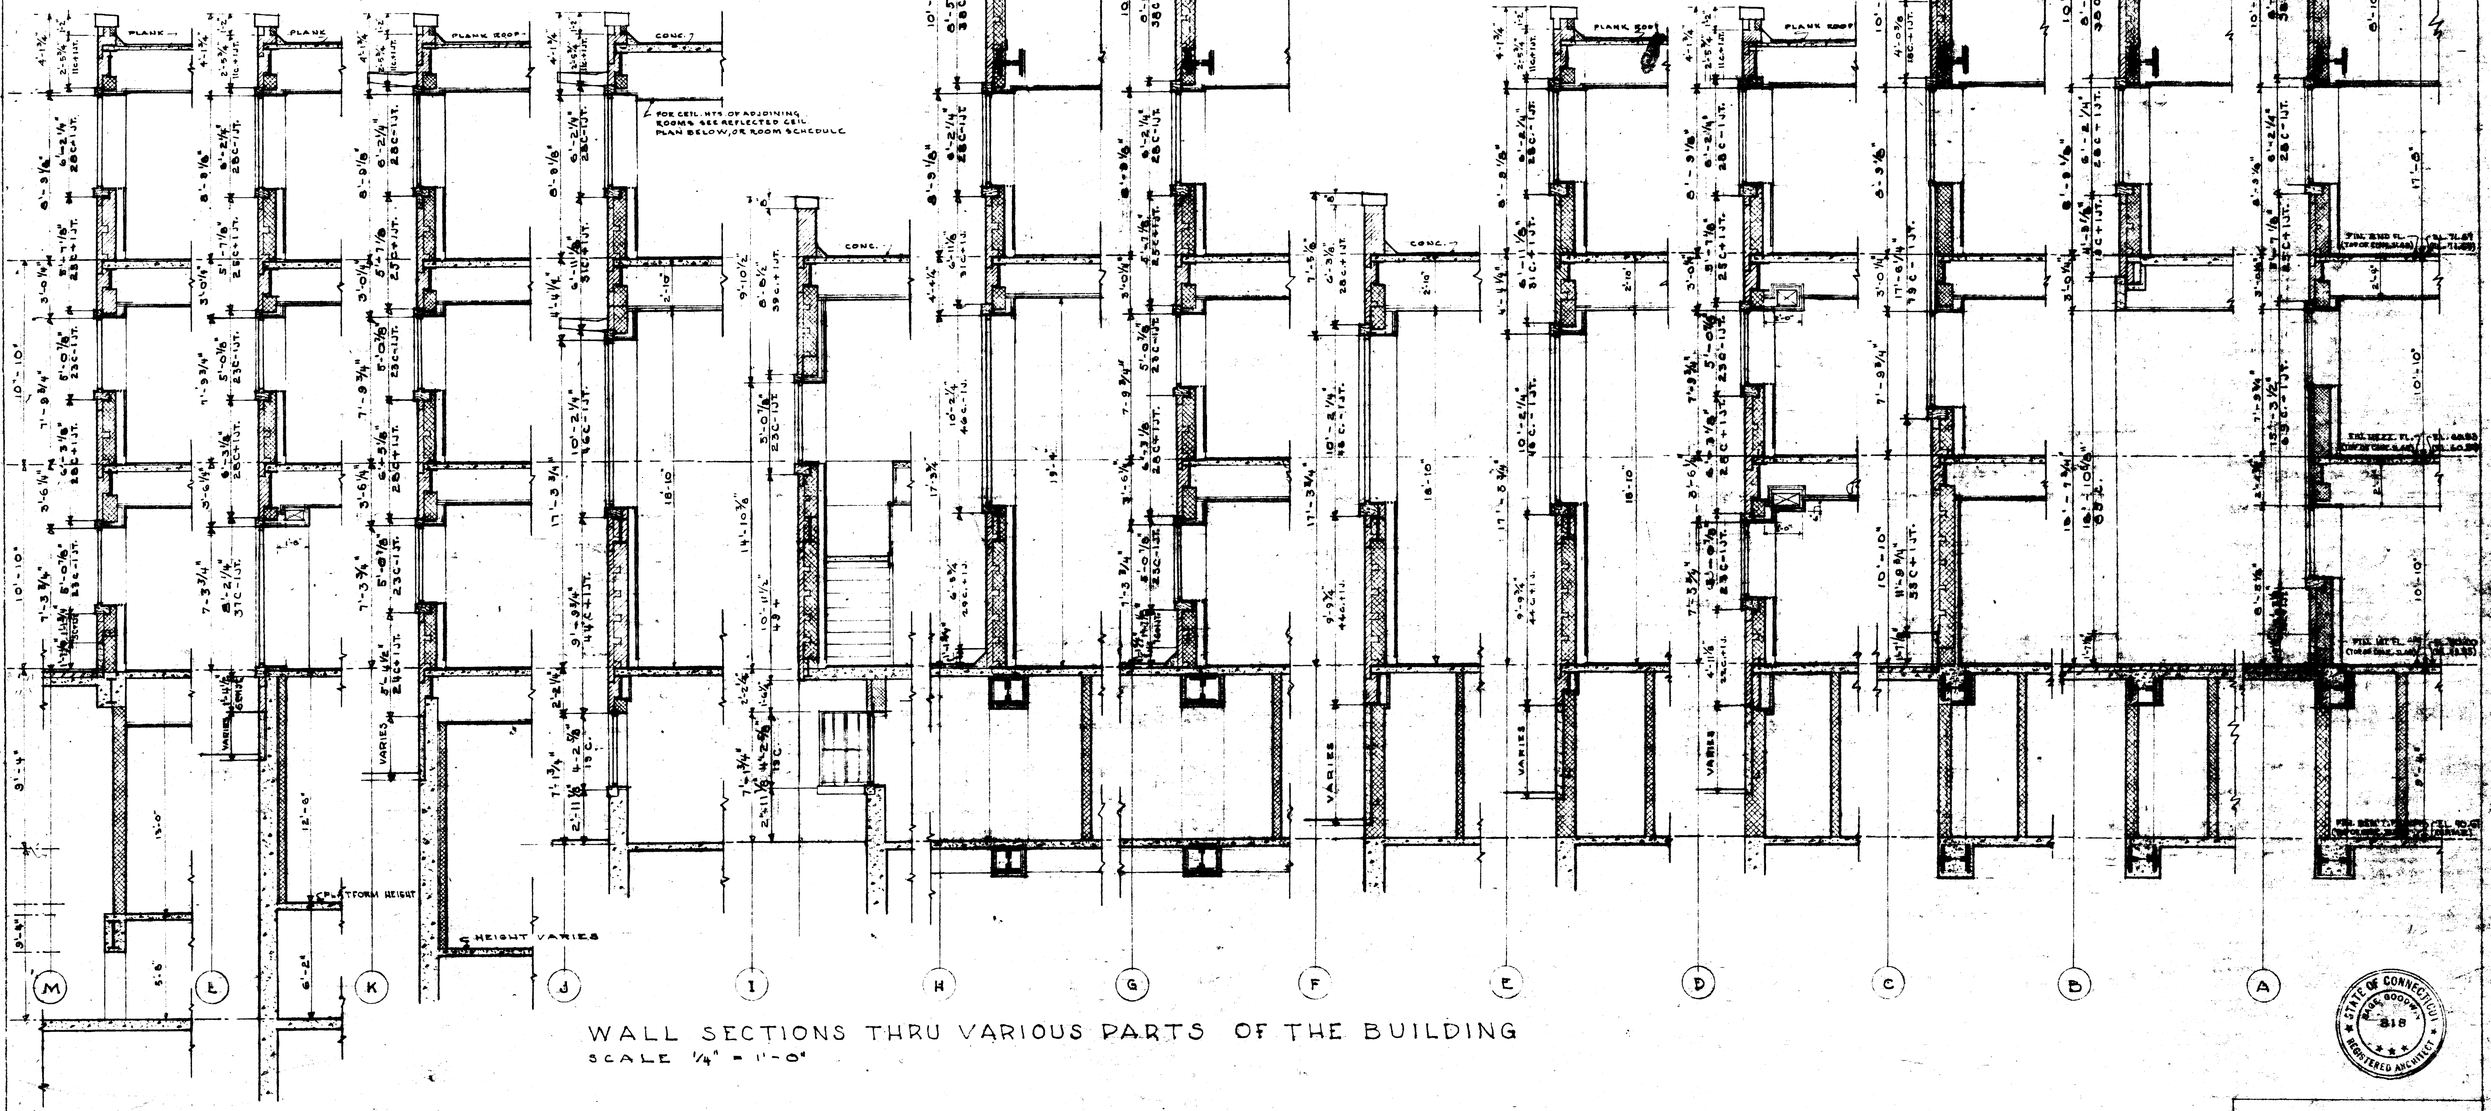

WALL SECTIONS THRU VARIOUS PARTS OF THE BUILDING

SCALE 1/4" = 1'-0"

STATE OF CONNECTICUT — ROGER BOODY — 318 — REGISTERED ARCHITECT

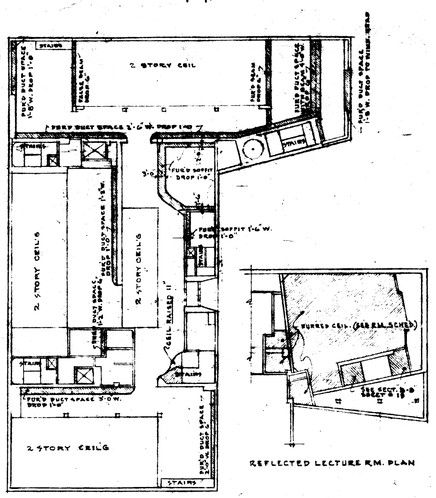

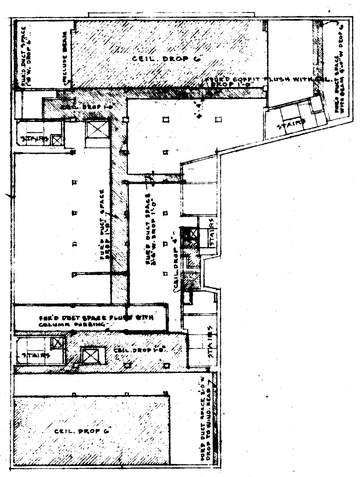

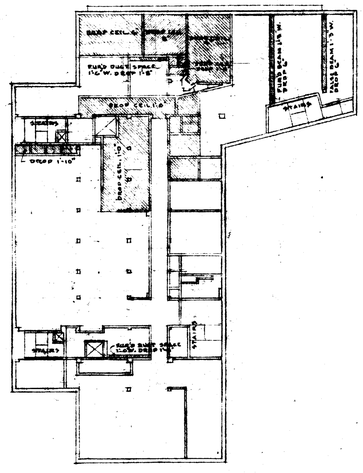

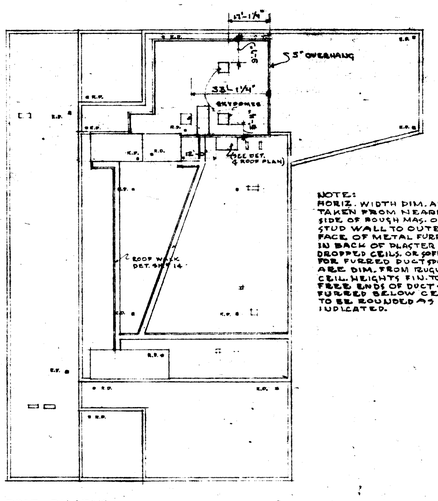

NOTE: HORIZ. WIDTH DIM. ARE TAKEN FROM NEAREST SIDE OF ROUGH MAS. OR STUD WALL TO OUTER FACE OF METAL FURRING IN BACK OF PLASTER FIN. DROPPED CEILS. OR SOFFITS FOR FURRED DUCT SPACES ARE DIM. FROM TRUCULAR CEIL. HEIGHTS FIN. TO FIN. FREE ENDS OF DUCT SPACES FURRED BELOW CEIL. TO BE SQUARED AS INDICATED.

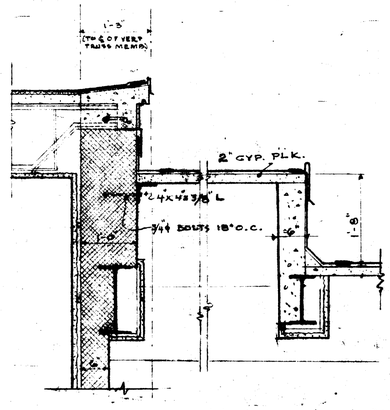

SCALE 3/4"-1'-0"

REFLECTED CEILING PLANS

SCALE 1/8"-1'-0"

SCHUTZ & GOODWIN
ARCHITECTS
12 HAYNES STREET HARTFORD CONN.

JOB NO.	53-1a
DATE	6/15/54
DRAWN BY	D.D.K. - J.J.S.
SHEET NO.	45
TRACED BY	D.D.K. - H.S.G.
CHECKED BY	D.D.K. - H.S.G.

BUILDING FOR
THE HARTFORD PUBLIC LIBRARY
CITY OF HARTFORD OWNER