1-6

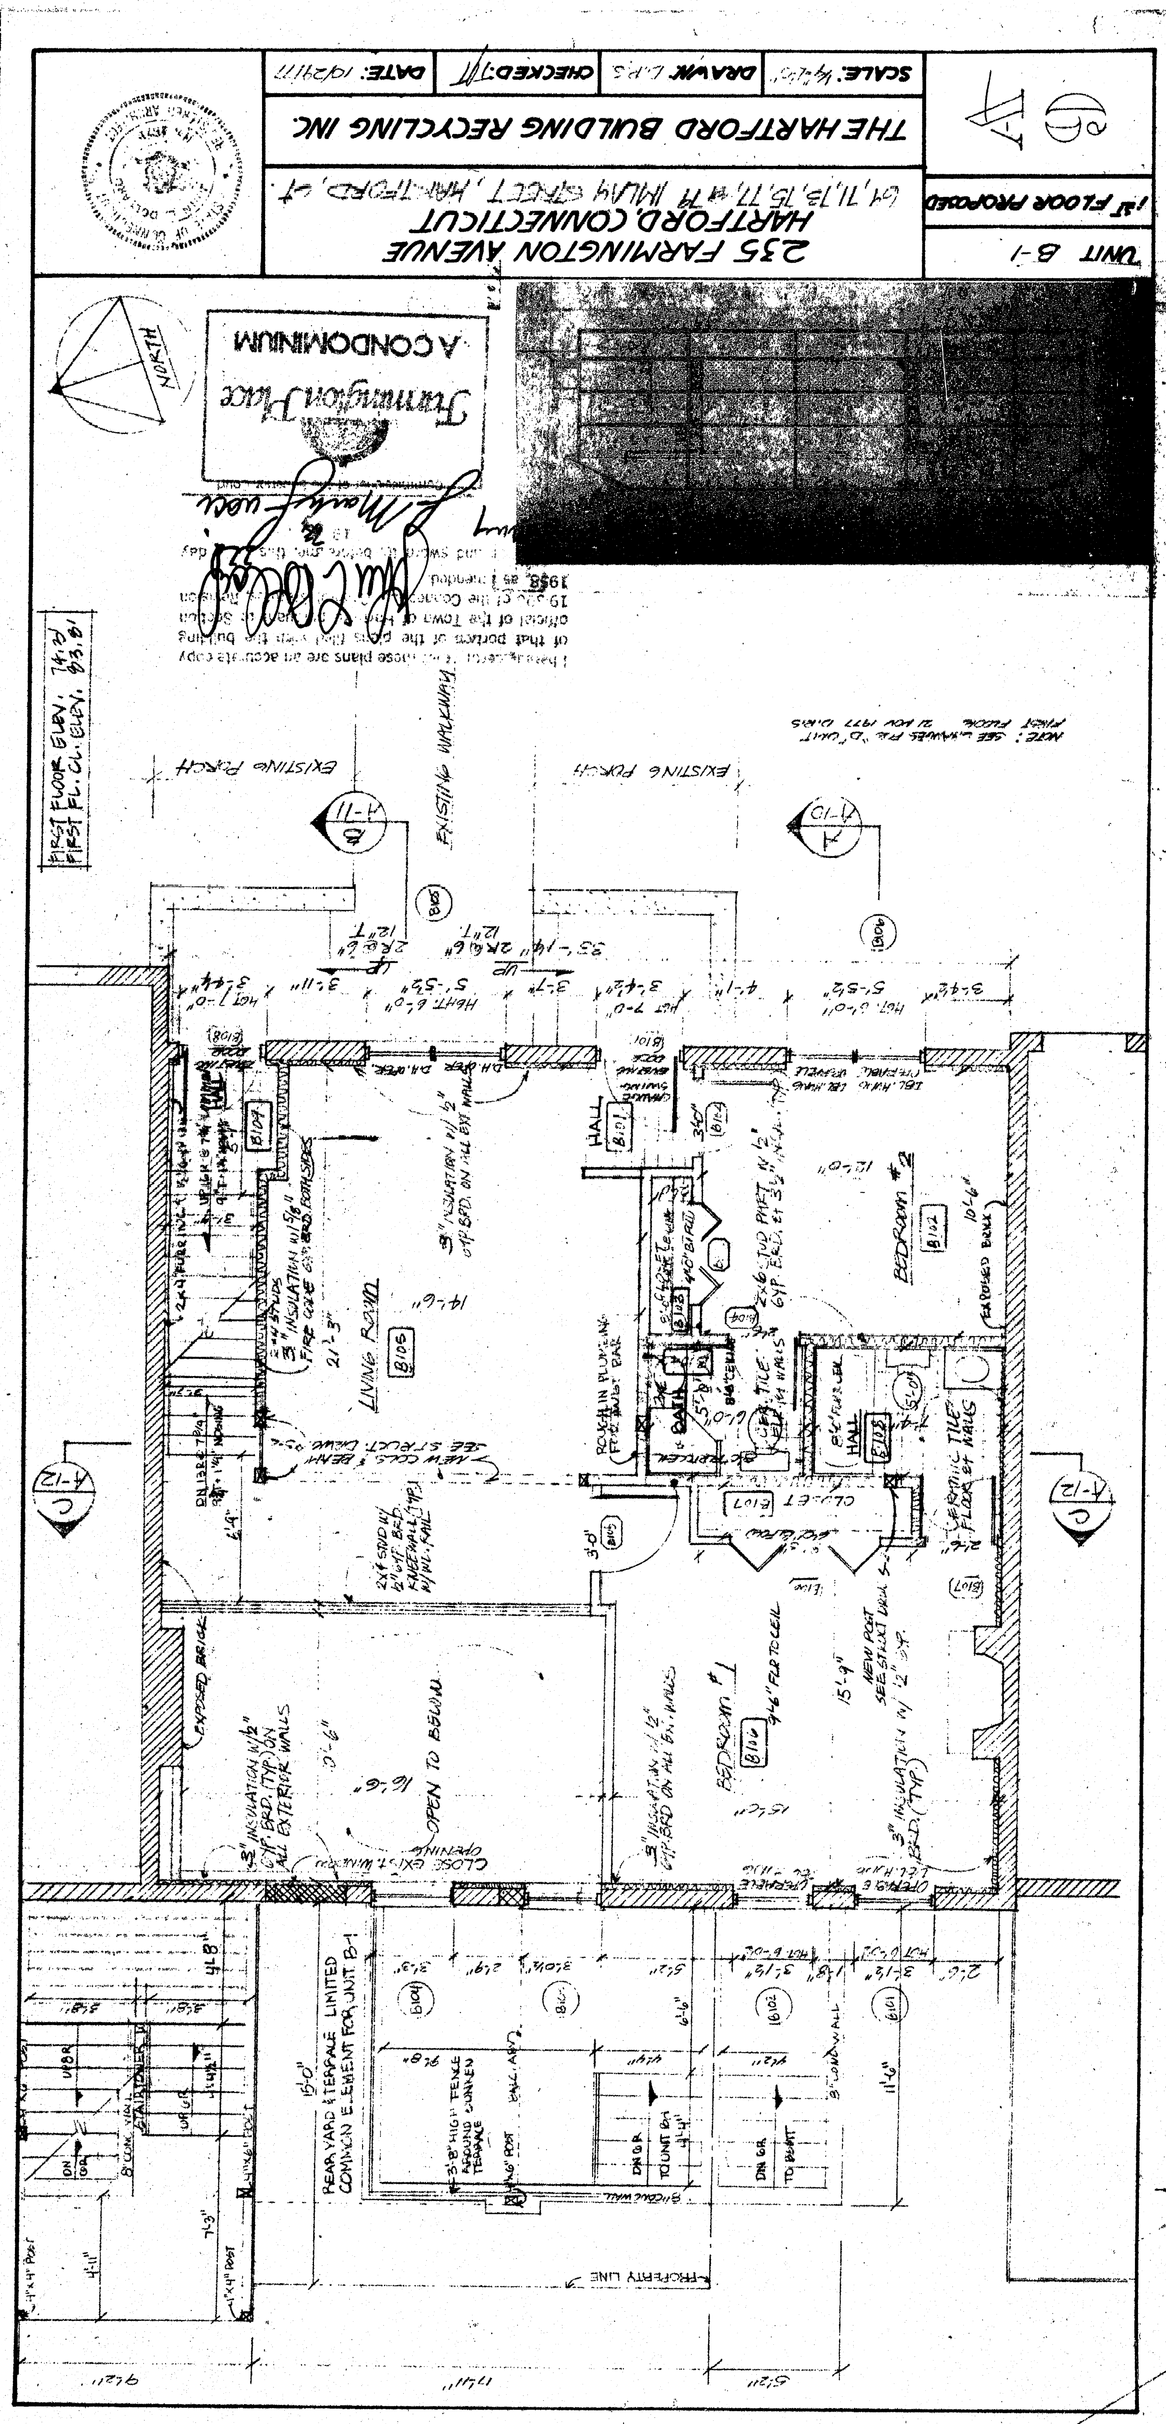
UNIT B-1
235 FARMINGTON AVENUE
HARTFORD, CONNECTICUT
1st FLOOR PROPOSED
THE HARTFORD BUILDING RECYCLING INC.
SCALE: 1/4"=1'
DRAWN: L.R.S.
CHECKED:
DATE: 10/29/77
Farmington Place
A CONDOMINIUM
NORTH
FIRST FLOOR ELEV. 74.72
FIRST FL. CL. ELEV. 73.81
EXISTING PORCH
EXISTING WALKWAY
LIVING ROOM
B105
BEDROOM #2
B102
BEDROOM #1
B106
OPEN TO BELOW
HALL
B101
BATH
B104
CLOSET
B107
B108
