1-45

LOFT FLOOR ELEVATION	106.11'
LOFT PEAK ELEVATION	114.3'

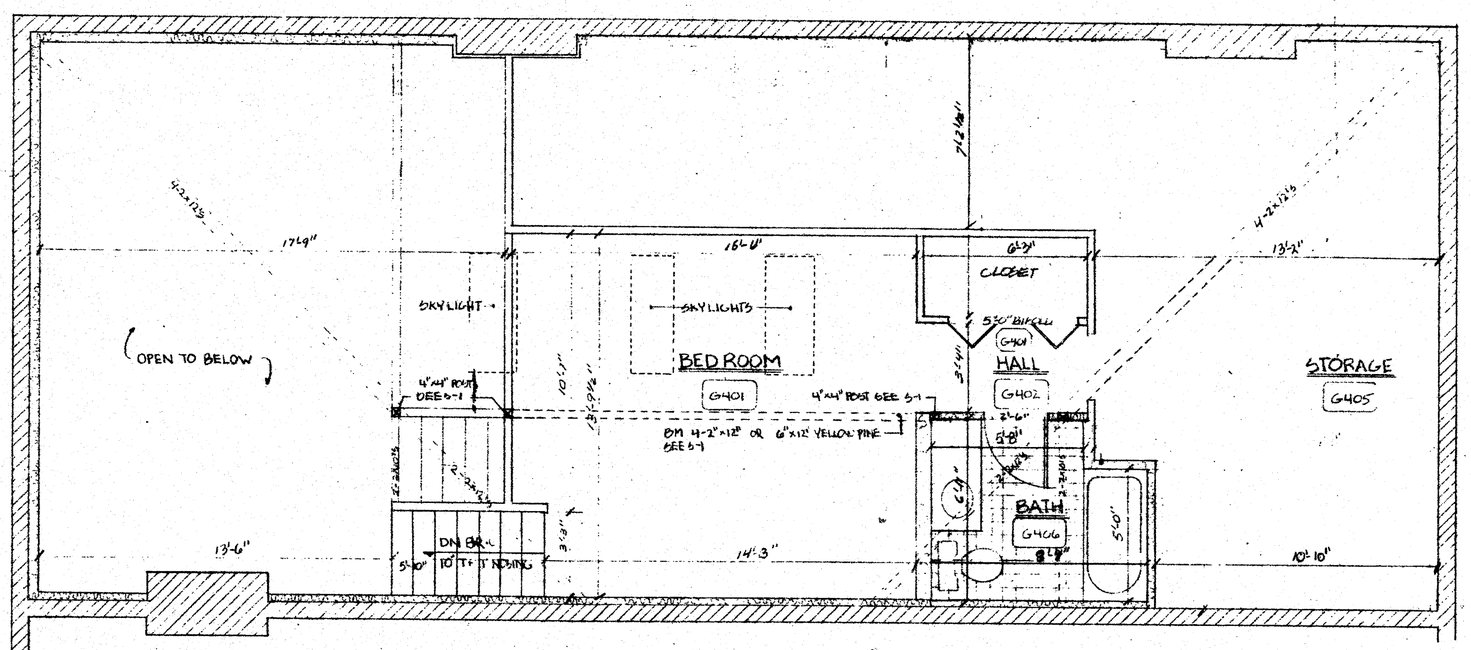

Farmington Place
A CONDOMINIUM

STATE OF CONNECTICUT
JOHN L. DOLLARD
No. 15
REGISTERED ARCHITECT

239 FARMINGTON AVENUE
HARTFORD, CONNECTICUT

THE HARTFORD BUILDING RECYCLING INC.

SCALE: 1/4"=1'-0" | DRAWN: DBS | CHECKED: | DATE: 5/14/78

UNIT G-3

LOFT PROPOSED

A
46