11-3

RECEIVED BY
Robert F. Dalkin
Nov 19 2 28 PM '75
TOWN CLERK
VOL ____ PAGE ____
4289d9

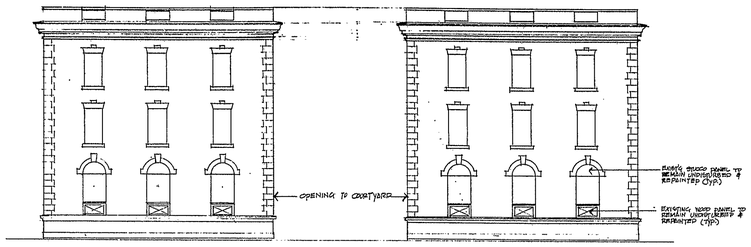

LEFT WING

RIGHT WING

FRONT ELEVATION (EAST SIDE) 1/8"=1'0"

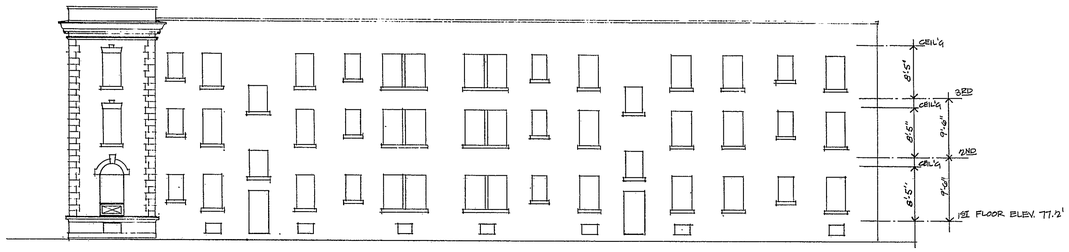

RIGHT SIDE ELEVATION (NORTH SIDE) 1/8"=1'0" SCL

ABOVE ELEVATION IS OF RIGHT WING
LEFT SIDE ELEVATION (SOUTH SIDE) OF
LEFT WING SIMILAR BUT OPPOSITE HAND

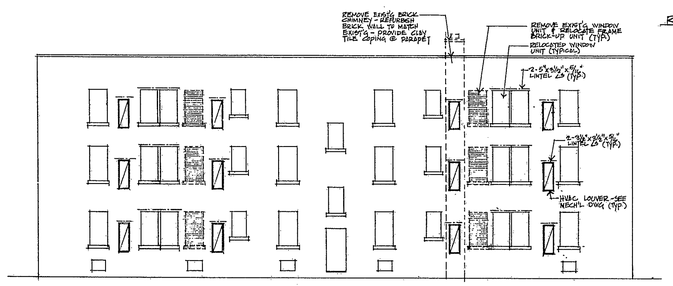

REAR ELEVATION (WEST SIDE) 1/8"=1'-0"

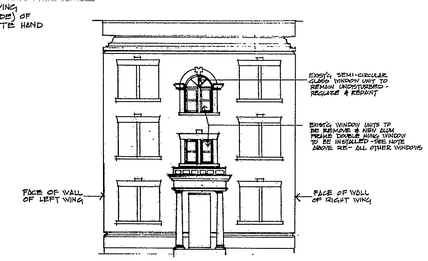

" FRONT ELEVATION (EAST SIDE) 1/8"=1'-0" SCL"

ABOVE ELEVATION IS OF CENTER PORTION
WITHIN INTERIOR COURTYARD

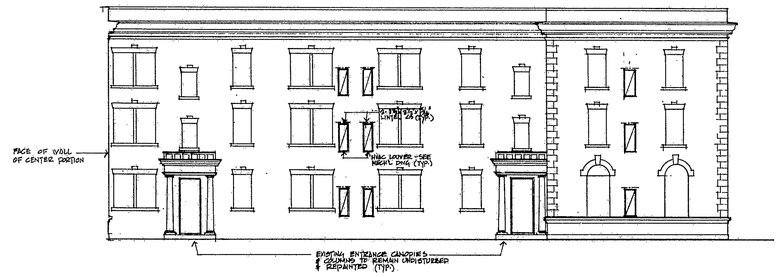

" LEFT SIDE ELEVATION (SOUTH SIDE) 1/8"=1'-0" SCL"

ABOVE ELEVATION IS OF RIGHT WING
RIGHT ELEVATION (NORTH SIDE) OF
LEFT WING SIMILAR BUT OPPOSITE HAND

SCALE
0 5 10 20

GENERAL NOTES

1. CONCRETE WALKS, STEPS, WALLS, STOOP AND PORCHES OF NEW CONCRETE CONSTRUCTION, AS DETAILED.

2. FENCING ACROSS FRONT OF PROPERTY TO BE WROUGHT IRON PICKETS AS WELL AS GATES. CONFIGURATION TO FOLLOW DRAWINGS. FENCING SURROUNDING REST OF THE PROPERTY TO BE 6'-0" HIGH CYCLONE FENCE.

3. PLANTING, LANDSCAPING, DECORATIVE WALKS, LIGHTING, ETC., AS SHOWN ON THE LANDSCAPE PLAN.

4. ALL MASONRY ON EXTERIOR TO BE SANDBLASTED, INCLUDING LIMESTONE SILLS AND ARCHES, THEN POINTED AND MADE TIGHT AND SECURE.

5. ENTRANCE-WAY PORTICOS TO BE RECONSTRUCTION IN ACCORDANCE WITH ORIGINAL DESIGN, RE-ROOFED AND FLASHED TO WALLS. COLS. REFURBISHED, PORCH RESURFACED AND NEW ENTRYWAY FOOR PER DETAIL.

6. WINDOWS REPLACED PER DETAIL, CAULKED AND MADE TIGHT (SEE PLAN & DETAIL)

7. EXPOSED CONCRETE FOUNDATION TO BE REFINISHED (1) COAT THOROSEAL STUCCO FINISH. AREAWAYS REFURBISHED, NEW BASEMENT SASH WHERE CALLED FOR WITH PROTECTIVE SCREENING.

8. THE "FRIEZE CORNICE" TO BE COMPLETELY REFURBISHED WOOD DETAILS AND CORNICE REPAIRED, RE-ROOFED, FLASHED AND PAINTED.

9. CURB-CUT WALKS, ETC. WHERE APPLICABLE TO BE INSTALLED PER CODE, DEPARTMENT PUBLIC WORKS, CITY OF HARTFORD.

10. CONCRETE BASES FOR POLE LIGHTS, BRICKED-IN WALKS LIGHTS SHOULD BE NOTED ON ARCHITECTURAL AND ELECTRICAL PLANS.

STATE OF CONNECTICUT · PHILIP J. DICORCIA · No. 1013 · REGISTERED ARCHITECT

DATE	REVISIONS
9-26-79	PRELIM

THE WILLARD HOUSE
A CONDOMINIUM
WILLARD STREET HARTFORD, CONNECTICUT

phillip j dicorcia a.i.a. architects • planners
95 niles street hartford ct.

SCALE	1/8"=1'-0"
DRAWN	CHECKED
DATE	10-17-79
CASE NO.	79-370
FILE NO.	C-1
SHEET NO.	A-5a

EAR FILE COPY · IRVING CO.

Condo Floor Plan #11

0 INCHES 1 2 3 4