67-2

RECEIVED BY
OCT 13 4 51 PM '81
TOWN & CITY CLE
HARTFORD
VOL ____ PAGE ____
454665

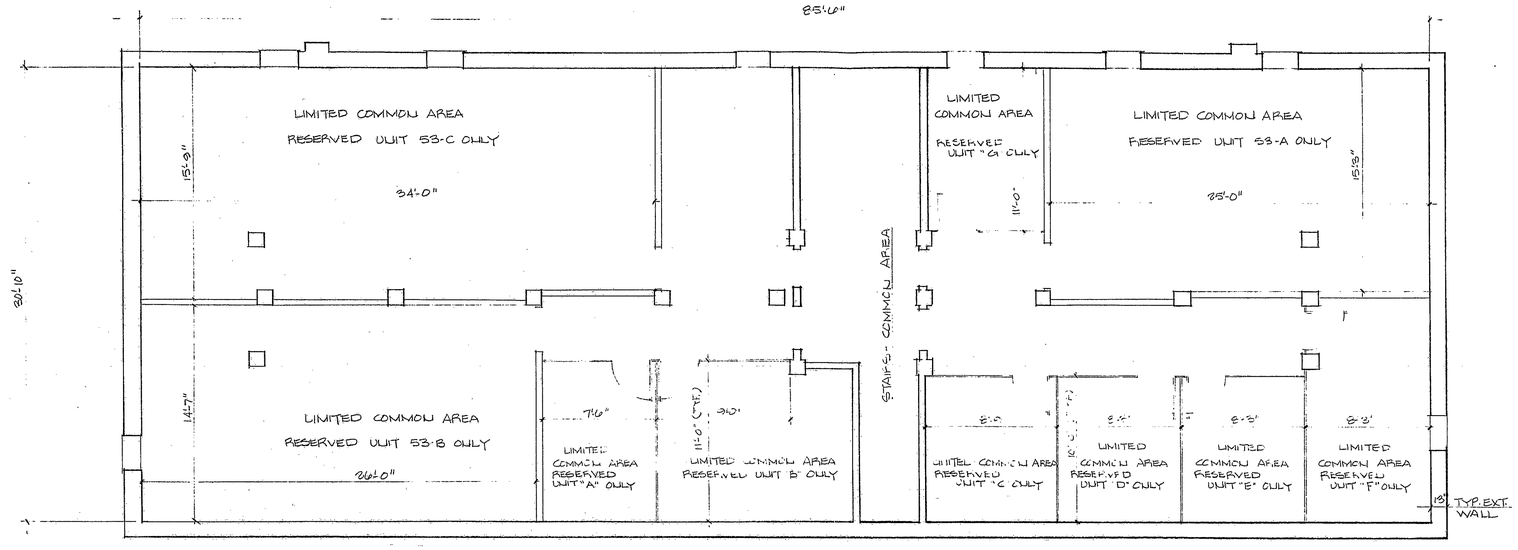

BUILDING 53
BASEMENT

FIN FL. ELEV. = 73.29'
CEILING ELEV = 80.04'

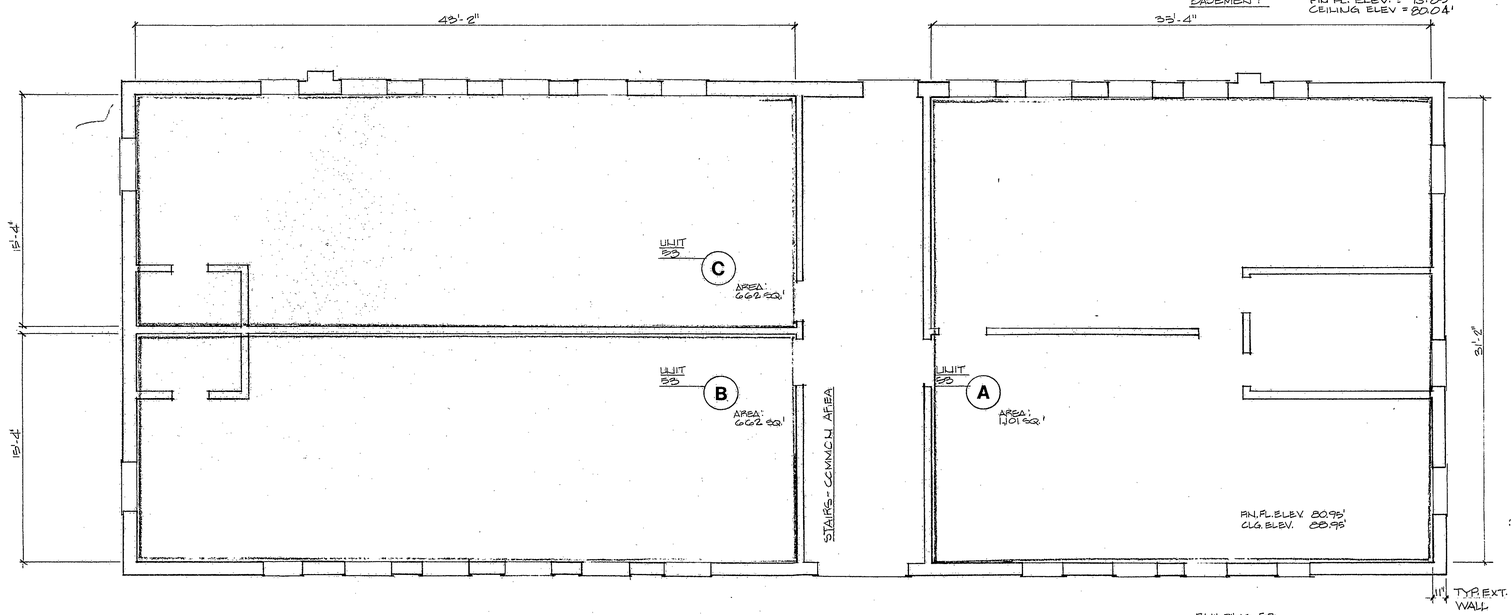

BUILDING 53
FIRST FLOOR

AETNA COURT CONDOMINIUM

design group one architects · hartford, conn.

SHEET 47 OF

STATE OF CONNECTICUT
JACK M. KNEFFACK
NO. 8110
REGISTERED ARCHITECT

VERIFICATION
State of Conn. }
County of Hartford } ss: Hartford 6/1/81
Personally appeared Jack M. Knefjack, signer of the foregoing instrument, who made oath to the truth of the statement to which his signature appears.
Before me, ALICE S. KNIEREK
Notary Public My COMMISSION EXPIRES MARCH 31, 1984
SEAL

Certified to be an accurate copy of portions of the approved plans on file with the City of Hartford, Connecticut Building Department
Jack M. Knefjack - Architect 6/1/81
Date

Unit Floor Plans (Schematic)
Section A
To the Declaration of Condominium
By: Page
Dated Recorded Vol.
Hartford Land Records

NOTES UNIT	AREA
A	1101 SQ FT
B	662 SQ FT
C	662 SQ FT

scale 1/4" = 1'-0"
0 1 2 3 4 5 6 FT
proj. no.

this drawing is the property of the architect; has been prepared specifically for the owner, for the project at this site, and is not to be used for any other purpose location or owner, without the written consent of the architect. do not scale drawings.

67

Condo Floor Plan

0 INCHES 1 2 3 4