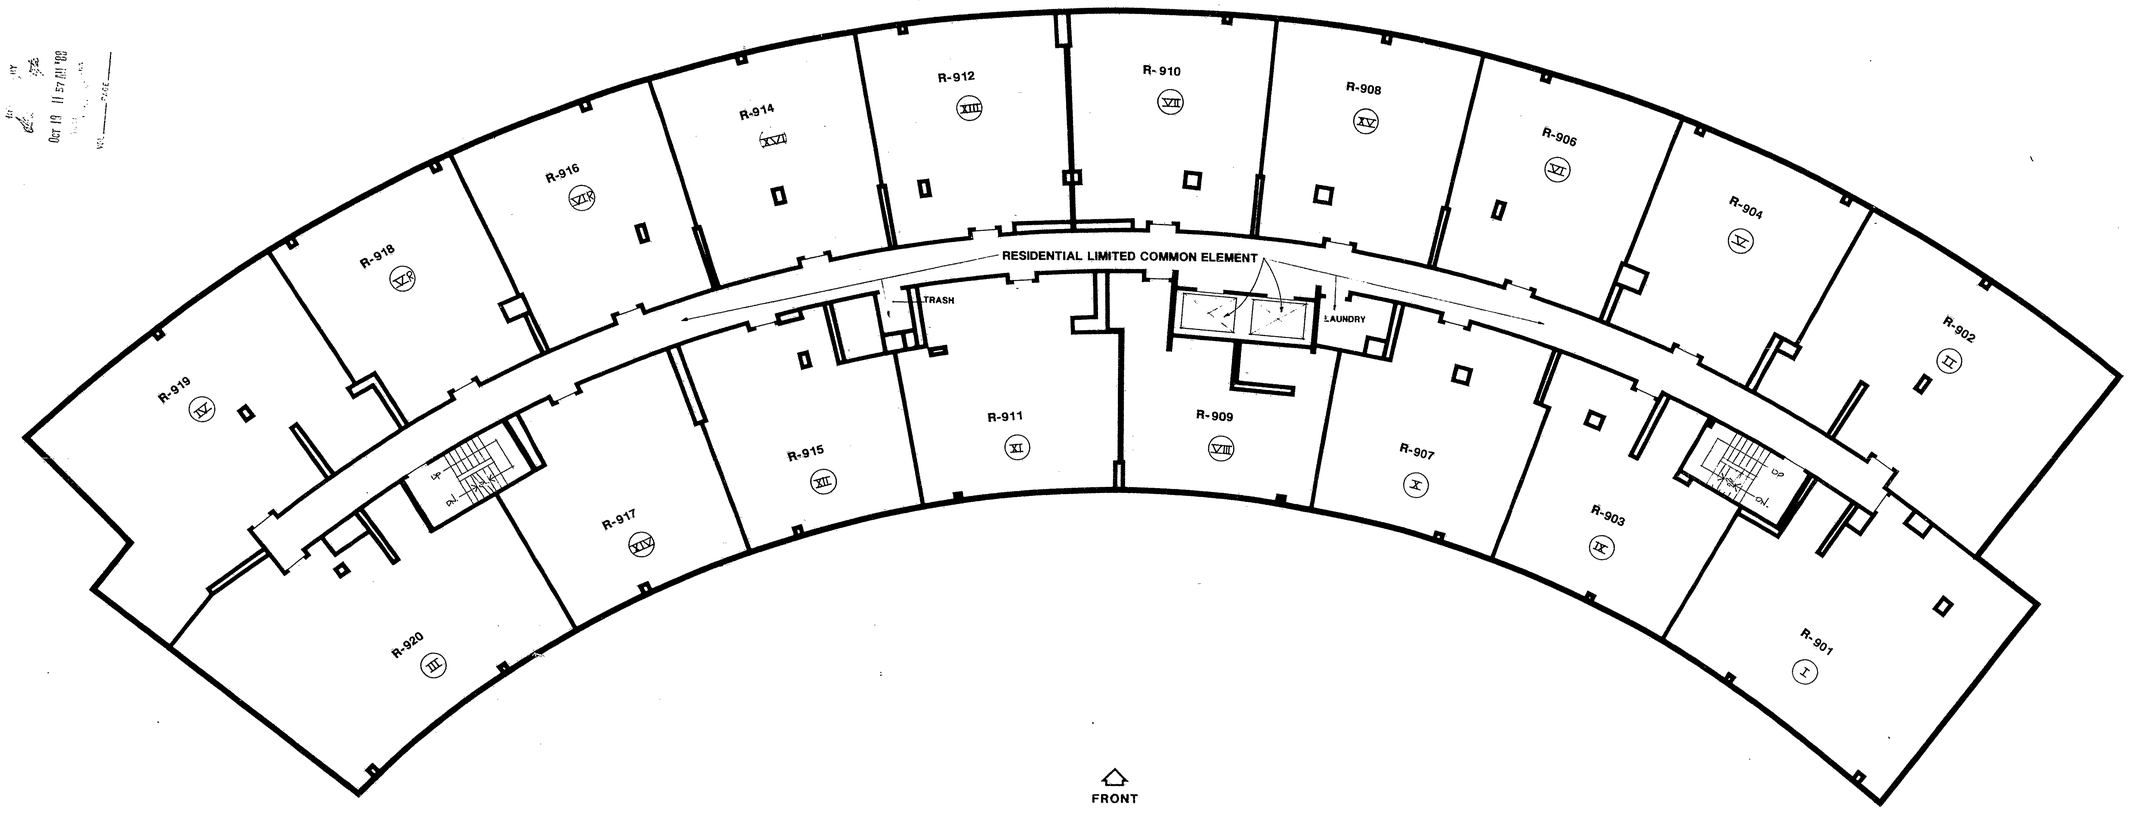

NINTH FLOOR PLAN

0 2 4 8 16 32
FEET

CERTIFICATION:
The undersigned does hereby certify that these Plans contain all of the information required by Section 47-228 of the Common Interest Ownership Act relating to plans except to the extent that such information is shown on the survey which is Schedule A-2 to the Declaration.

Harvey McDiter #1560
License No.

The word certify is an expression of Professional opinion which is based on his best knowledge, information and belief, and as such it constitutes neither a guarantee or warranty, expressed or implied.

LEGEND:

316 ← Unit Number

VI ← Unit Type

I	- 2-Bedroom Unit	XVII	- 1-Bedroom Unit
II	- 2-Bedroom Unit	XVIII	- Studio Unit
III	- 2-Bedroom Unit	IX	- 1-Bedroom Unit
IV	- 2-Bedroom Unit	X	- 1-Bedroom Unit
V	- 1-Bedroom Unit	XI	- 1-Bedroom Unit
VI	- 1-Bedroom Unit	XII	- 1-Bedroom Unit
		XIII	- 1-Bedroom Unit
		XIV	- 1-Bedroom Unit
		XV	- 1-Bedroom Unit
		XVI	- 1-Bedroom Unit

NOTES:

All Elevations are referenced to:

Top of Conc. Slab Basement.

All other Elevations are + ("-") or - ("-") this Elevation.

See Schedule A-3 for Basement Slab Elevation

BUSHNELL ON THE PARK

SCHEDULE A-4 TO DECLARATION OF
SCHWARTZ GINSBERG BUSHNELL PARTNERS

NINTH FLOOR PLAN

SCALE NOTED
DATE 6-14-88
PROJECT NO 45-87
DRAWN BY G.G.H.
CHECKED BY

STATE OF CONNECTICUT HARVEY MARSHALL MCDITER No. 1560 REGISTERED ARCHITECT

Kane & White Architects
12 WINTONBURY MALL (203) 242-0127
BLOOMFIELD, CONNECTICUT 06002

DRAWING NO
13
OF 19

0 INCHES 1 2 3 4

EAGLE FILE CORP. IRVINE, CA
EFH-34