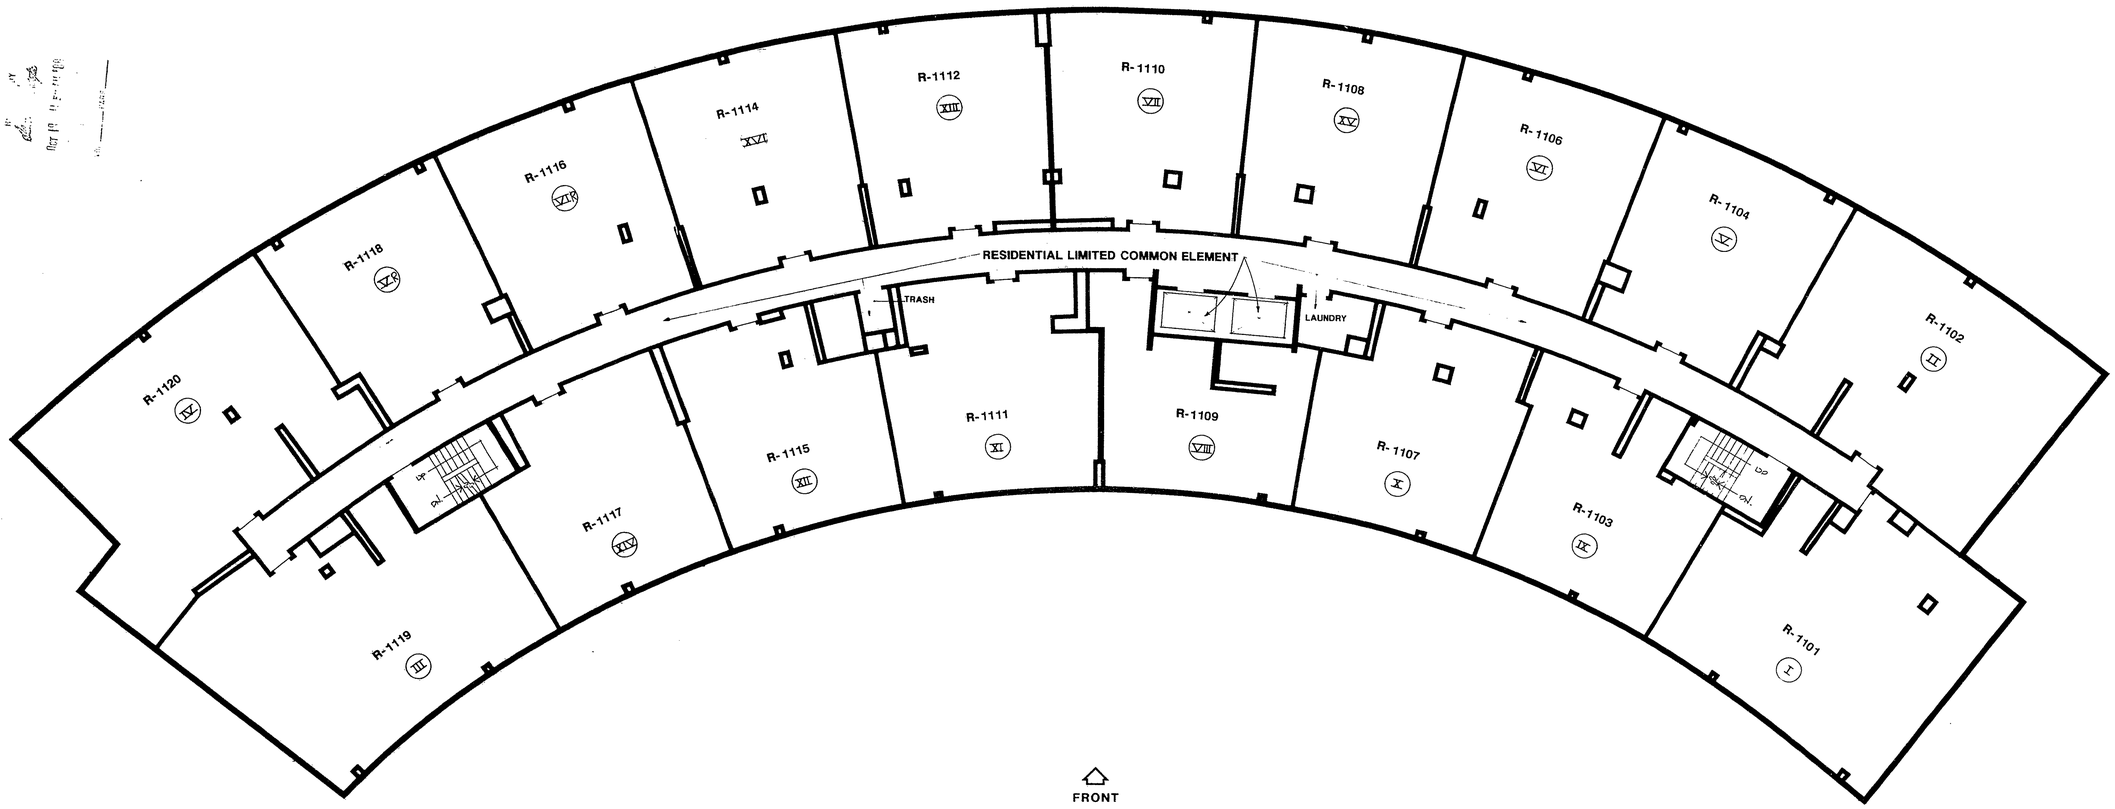

ELEVENTH FLOOR PLAN

0 2 4 8 16 32
FEET

CERTIFICATION:
The undersigned does hereby certify that these Plans contain all of the information required by Section 47-228 of the Common Interest Ownership Act relating to plans except to the extent that such information is shown on the survey which is Schedule A-3 to the Declaration.

#1360
License No.

The word certify is an expression of Professional opinion which is based on his best knowledge, information and belief, and as such it constitutes neither a guarantee or warranty, expressed or implied.

LEGEND:

316 ← Unit Number

(VI) ← Unit Type

I	-	2-Bedroom Unit
II	-	2-Bedroom Unit
III	-	2-Bedroom Unit
IV	-	2-Bedroom Unit
V	-	1-Bedroom Unit
VI	-	1-Bedroom Unit
VII	-	1-Bedroom Unit
VIII	-	Studio Unit
IX	-	1-Bedroom Unit
X	-	1-Bedroom Unit
XI	-	1-Bedroom Unit
XII	-	1-Bedroom Unit
XIII	-	1-Bedroom Unit
XIV	-	1-Bedroom Unit
XV	-	1-Bedroom Unit
XVI	-	1-Bedroom Unit

NOTES:

All Elevations are referenced to:

Top of Conc. Slab Basement.

All other Elevations are + ('-") or - ('-") this Elevation.

See Schedule A-3 for Basement Slab Elevation

BUSHNELL ON THE PARK

SCHEDULE A-4 TO DECLARATION OF
SCHWARTZ GINSBERG BUSHNELL PARTNERS

ELEVENTH FLOOR PLAN

SCALE: NOTED
DATE: 6-14-88
PROJECT NO: 45-87
DRAWN BY: C.G.H.
CHECKED BY:

STATE OF CONNECTICUT
STEVEN F. KANE & DAVID L. WHITE
No. 1360
REGISTERED ARCHITECT

Kane & White Architects
12 WINTONBURY MALL (203) 242-0127
BLOOMFIELD, CONNECTICUT 06002

DRAWING NO
15
OF 19

Condo File 44

0 INCHES 1 2 3 4

EAST FILE COPY - IRVINE CA
94
CH-34
15