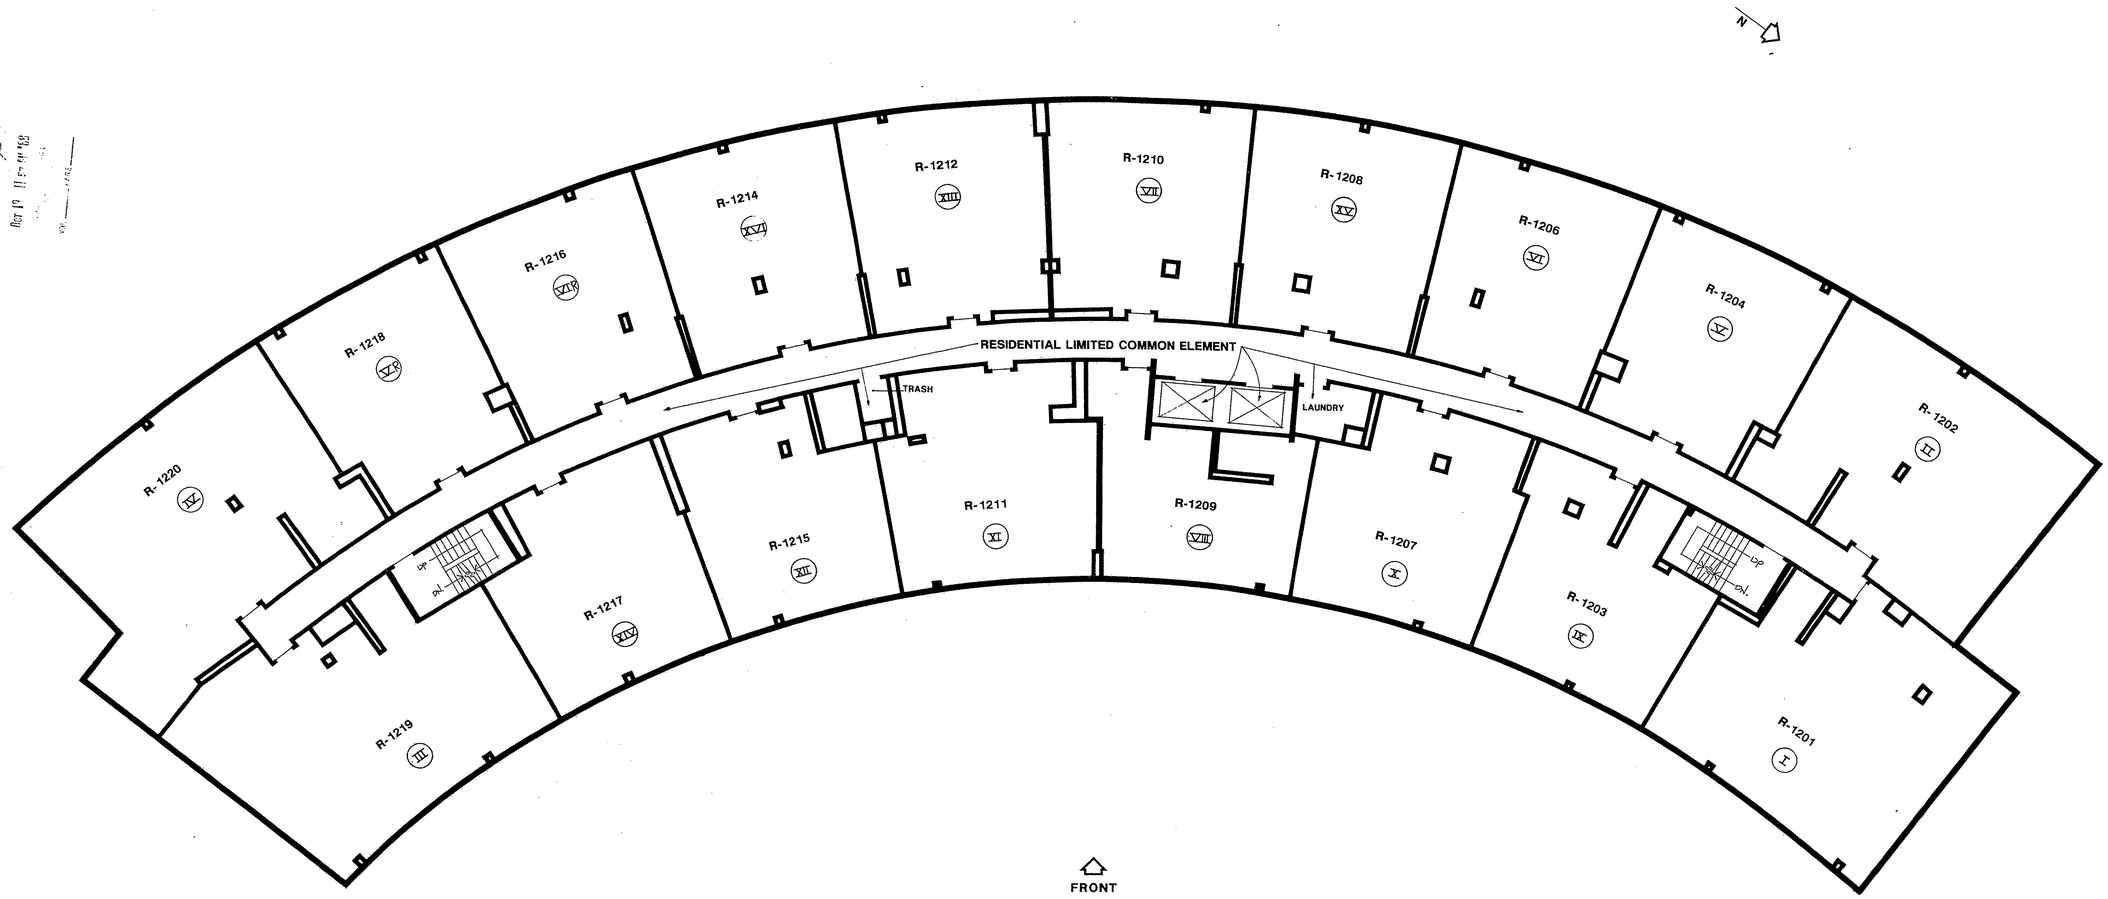

TWELFTH FLOOR PLAN

0 2 4 8 16 32
FEET

CERTIFICATION:
The undersigned does hereby certify that these Plans contain all of the information required by Section 47-228 of the Common Interest Ownership Act relating to plans except to the extent that such information is shown on the survey which is Schedule A-3 to the Declaration.

#1560
License No.

The word certify is an expression of Professional opinion which is based on his best knowledge, information and belief, and as such it constitutes neither a guarantee or verranty, expressed or implied.

LEGEND:

316 ← Unit Number

(VI) ← Unit Type

I - 2-Bedroom Unit
II - 2-Bedroom Unit
III - 2-Bedroom Unit
IV - 2-Bedroom Unit
V - 1-Bedroom Unit
VI - 1-Bedroom Unit
VII - 1-Bedroom Unit
VIII - Studio Unit
IX - 1-Bedroom Unit
X - 1-Bedroom Unit
XI - 1-Bedroom Unit
XII - 1-Bedroom Unit
XIII - 1-Bedroom Unit
XIV - 1-Bedroom Unit
XV - 1-Bedroom Unit
XVI - 1-Bedroom Unit

NOTES:

All Elevations are referenced to:

Top of Conc. Slab Basement.

All other Elevations are + (1'-") or - (1'-") this Elevation.

See Schedule A-3 for Basement Slab Elevation

BUSHNELL ON THE PARK

SCHEDULE A-4 TO DECLARATION OF
SCHWARTZ GINSBERG BUSHNELL PARTNERS

TWELFTH FLOOR PLAN

SCALE NOTED
DATE 6-14-88
PROJECT NO 45-87
DRAWN BY C.G.H.
CHECKED BY

STATE OF CONNECTICUT HOWARD S. WHITE REGISTERED ARCHITECT No. 1560

Kane & White Architects
12 WINTONBURY MALL (203) 242-0127
BLOOMFIELD, CONNECTICUT 06002

DRAWING NO
16
OF 19

Units # 94.

0 INCHES 1 2 3 4