RECEIVED BY
FEB 21 12 27 PM '90
TOWN & CITY CLERK
HARTFORD
VOL ____ PAGE ____

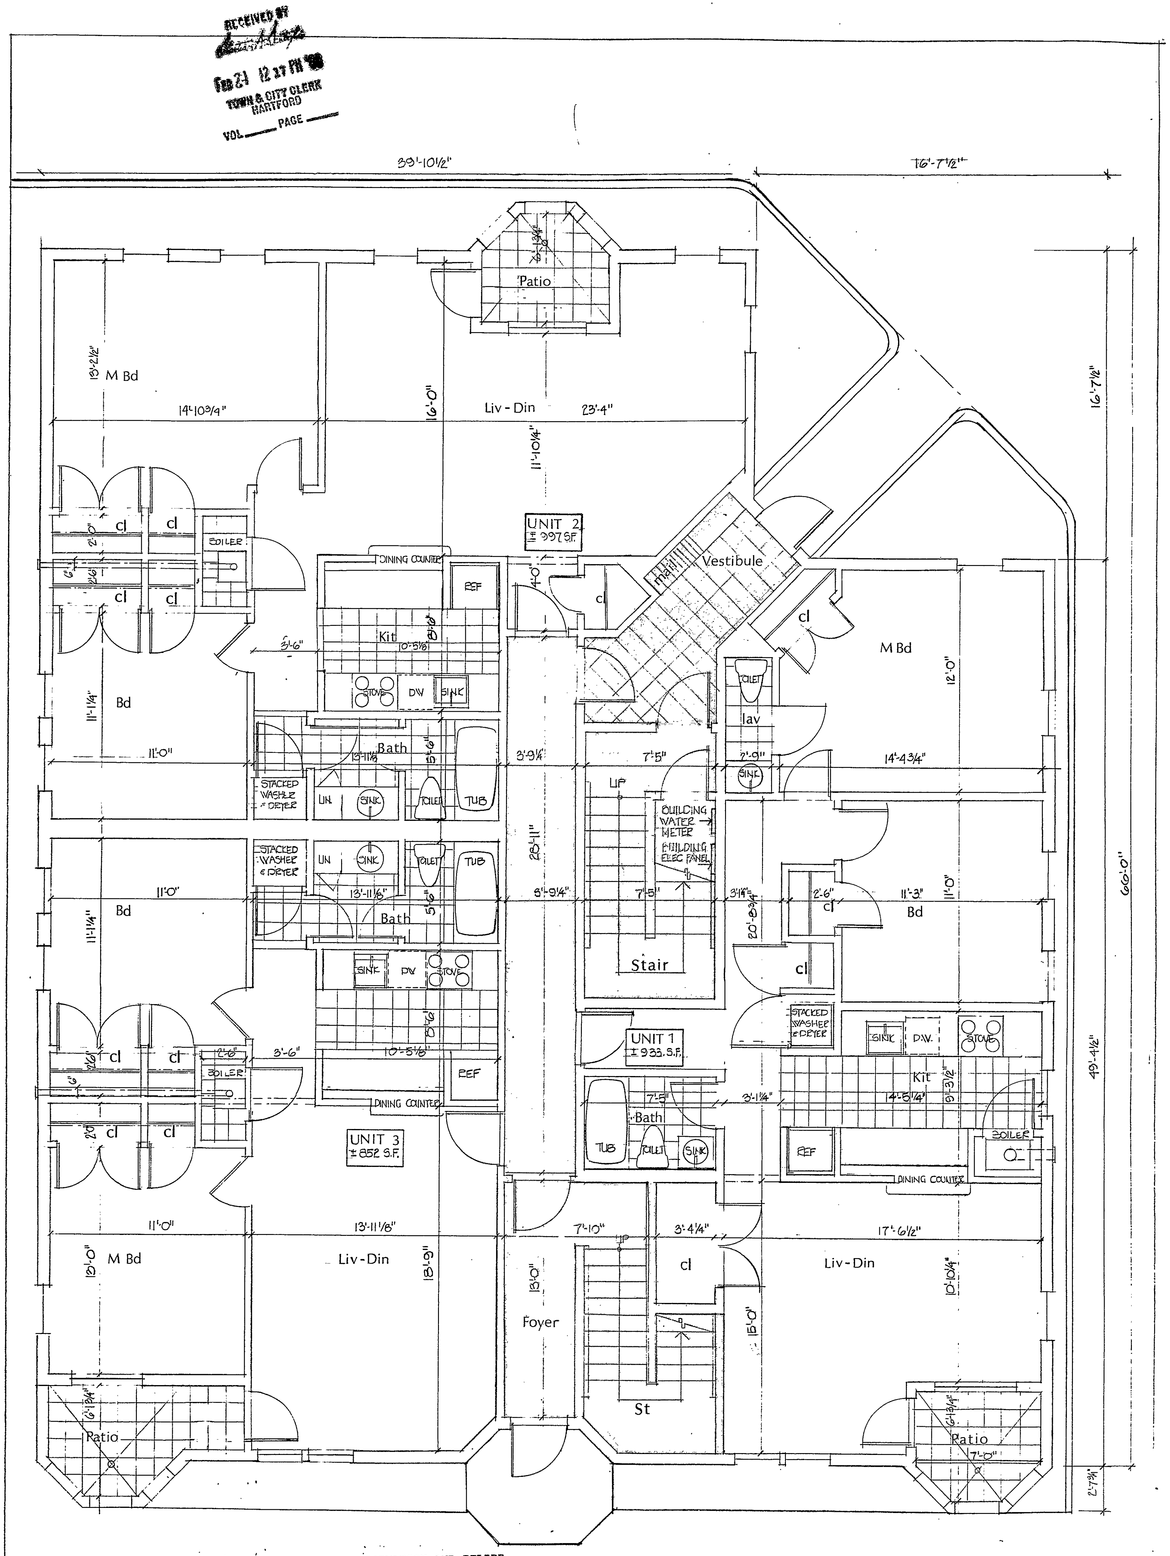

I STATE ON THE BASIS OF MY KNOWLEDGE, INFORMATION AND BELIEF AS A PROFESSIONAL ARCHITECT THAT THESE FLOOR PLANS ARE AN ACCURATE COPY OF PLANS OR PORTION OF PLANS OF THE BUILDINGS AS FILED WITH AND APPROVED BY THE MUNICIPAL OR OTHER GOVERNMENTAL SUBDIVISION HAVING JURISDICTION OVER THE ISSUANCE OF PERMITS FOR THE CONSTRUCTION OF BUILDINGS PURSUANT TO CONNECTICUT GENERAL STATUES. THE IMPROVEMENTS SHOWN ON THIS FLOOR PLAN TOGETHER WITH THE INFORMATION SHOWN ON THE UNIT PLANS CONTAIN ALL THE INFORMATION REQUIRED OF PLANS UNDER SECTION 29 OF THE COMMON INTERLST OWNERSHIP ACT. (47-228 SURVEYS AND PLANS)

STATE OF CONNECTICUT
CHARLES M. NEWMAN
No. 3193
REGISTERED ARCHITECT

Charles Newman

2020 BROAD STREET, HARTFORD, CT.

1ST FLOOR PLAN

SCALE: 1/4" = 1'-0"

A-1B

Condo # 9

EASYFILE CORP. IRVINE, CA. EFM 14
2
69