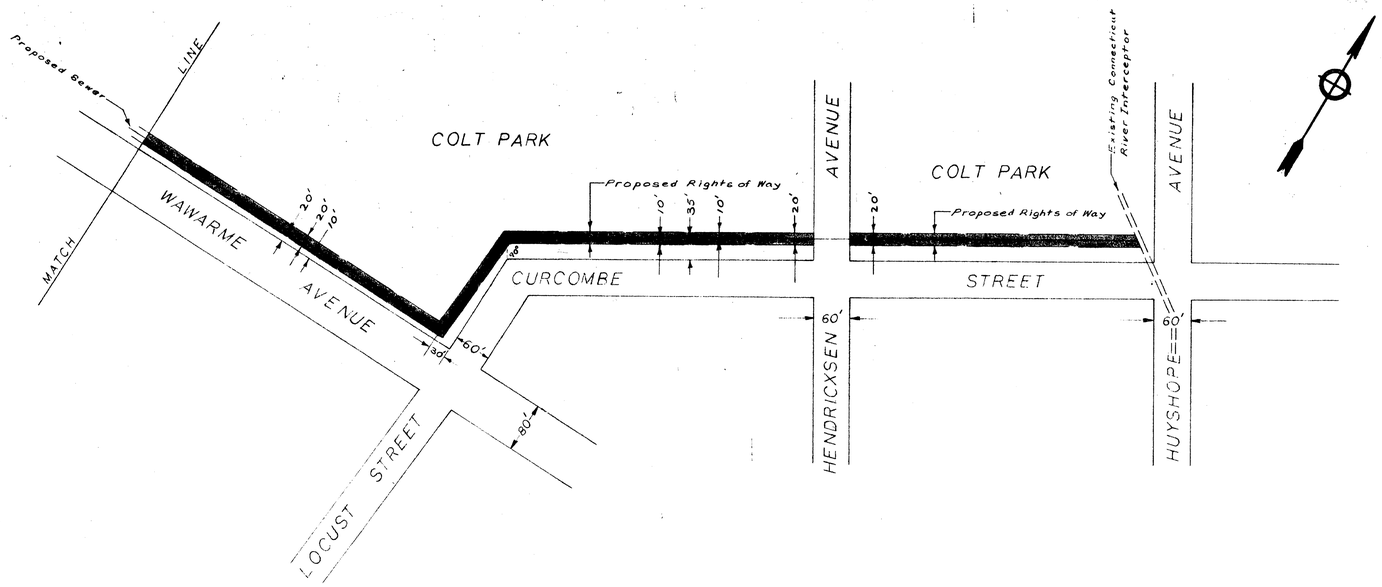

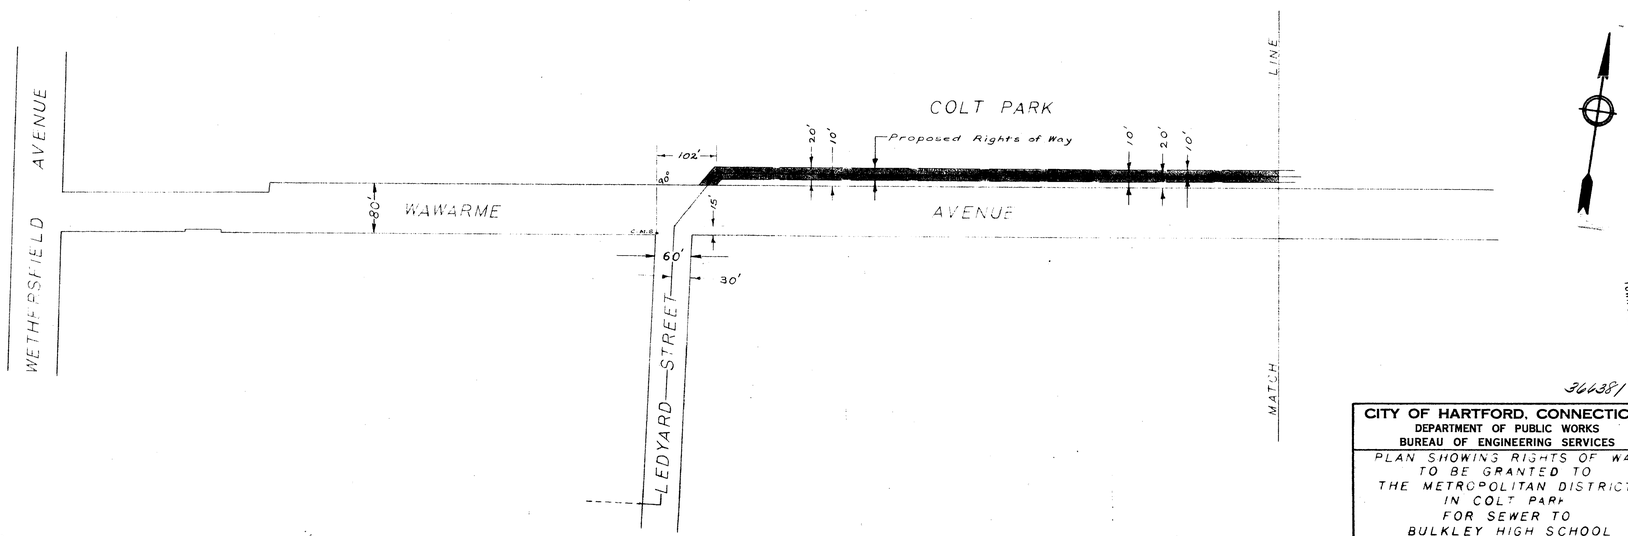

LAND FILE CORP. IRVINE, CA. 972 STYLE 14

REC'D FOR RECORD HARTFORD, CONN
Oct 11 2 37 PM '73
ROBERT J. SULLIVAN
TOWN & CITY CLERK

366381

CITY OF HARTFORD, CONNECTICUT DEPARTMENT OF PUBLIC WORKS BUREAU OF ENGINEERING SERVICES		
PLAN SHOWING RIGHTS OF WAY TO BE GRANTED TO THE METROPOLITAN DISTRICT IN COLT PARK FOR SEWER TO BULKLEY HIGH SCHOOL		
SUBMITTED DIVISION ENGINEER	RECOMMENDED CHIEF OF ENG. SERV.	APPROVED ASST./DIR. & CITY ENG.
DRAWN R.G.V.A. CHECKED	SCALE 1" = 100'	DAYBOOK NO. 010407 DATE AUGUST 1973

The petitions of Wethersfield Avenue, Wawarme Avenue and Ledyard Street, Locust Street, Curcombe Street, Hendricksen Avenue and Huyshope Avenue as shown on plans of the City of Hartford, October 15, 1973

City Engineer