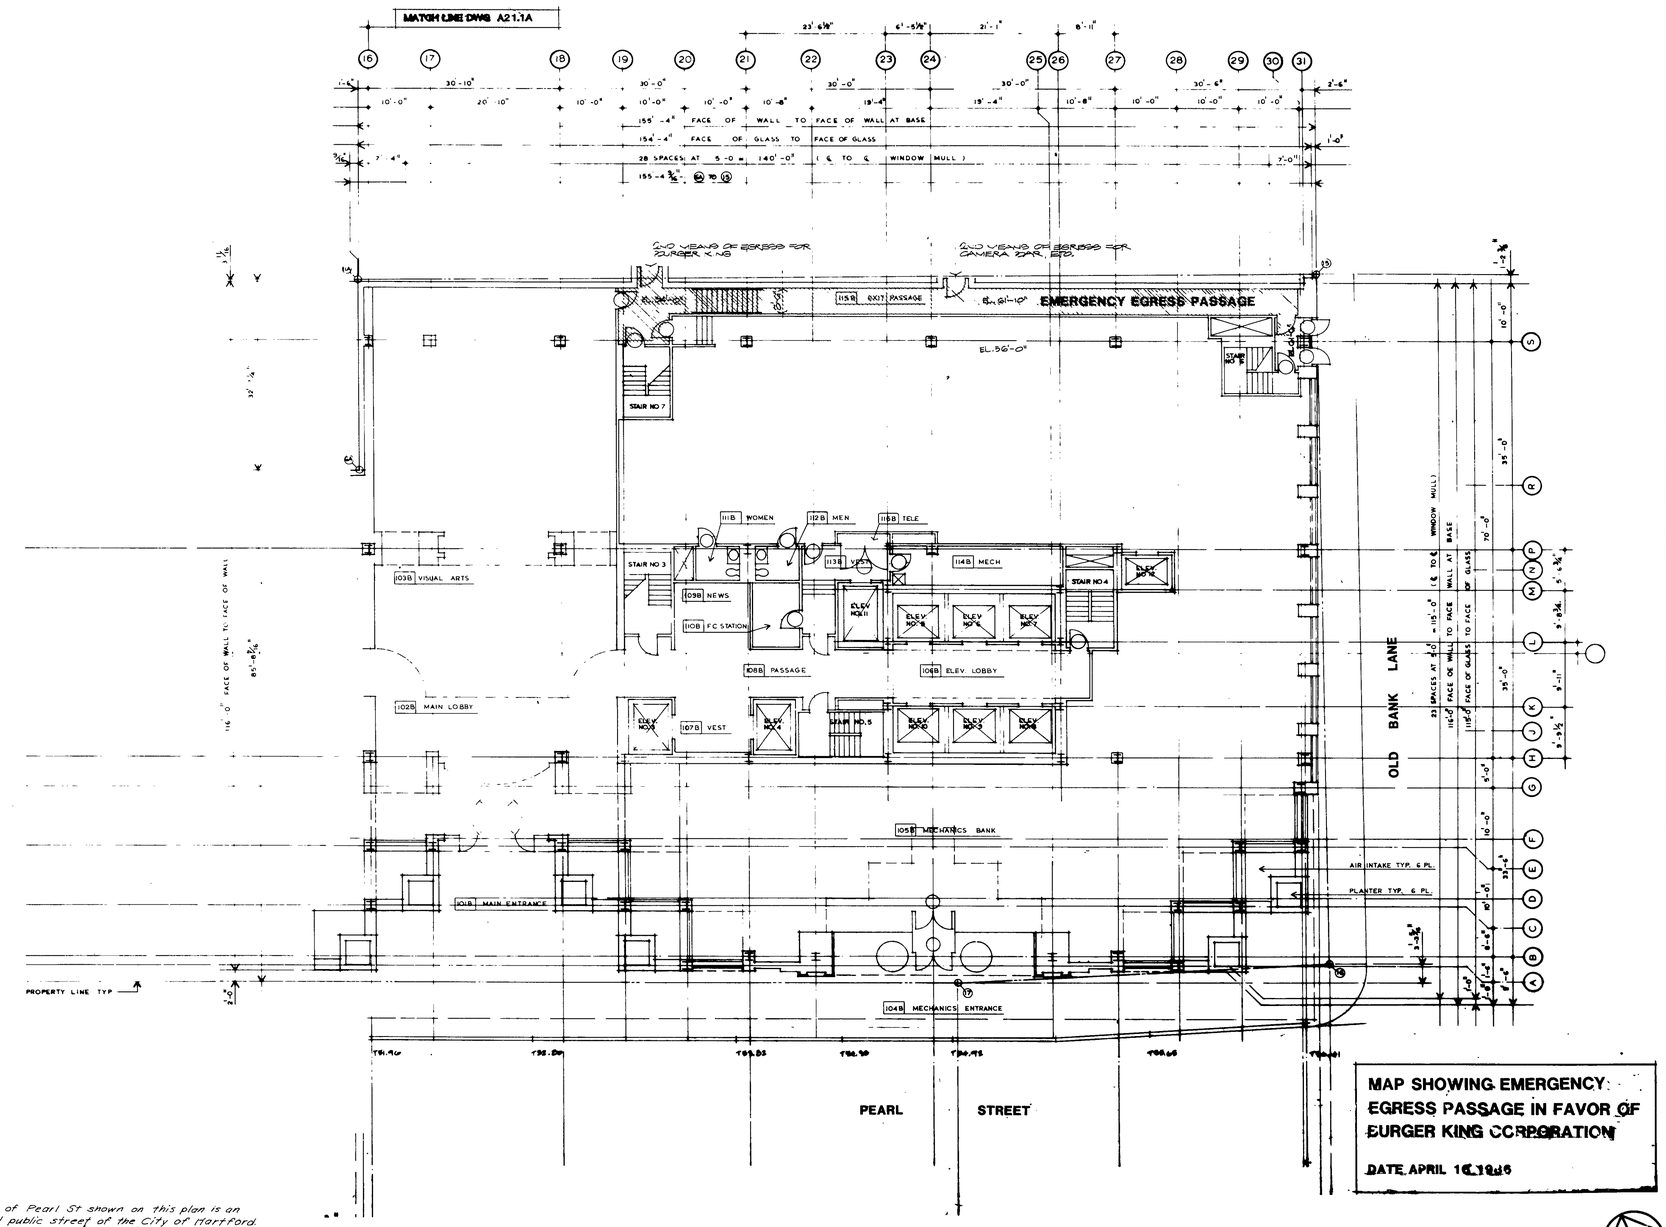

MAP SHOWING EMERGENCY EGRESS PASSAGE IN FAVOR OF BURGER KING CORPORATION

DATE APRIL 16, 1986

The portion of Pearl St shown on this plan is an established public street of the City of Hartford.

10/8/86 Date — City Engineer

REVISIONS:

CONSULTANTS:

Structural, Mechanical & Electrical Engineers:
BURTON & VAN HOUTEN ENGINEERS, INC.
10 North Main St.
West Hartford, CT
(203) 236-2365

100 PEARL STREET
HARTFORD, CONNECTICUT

Pearl Street Associates, Limited Partnership

Jeter Cook & Jepson Architects, P.C.
450 Church Street Hartford Connecticut 06103

P.C.
P.M.
D.P.
J.C.

ISSUE 9/18/86
JOB 8346-00
DRAWN AU
SCALE 1/8"

A21.1B
1ST FLOOR PLAN-B

1631

0 INCHES 1 2 3 4