1571-2

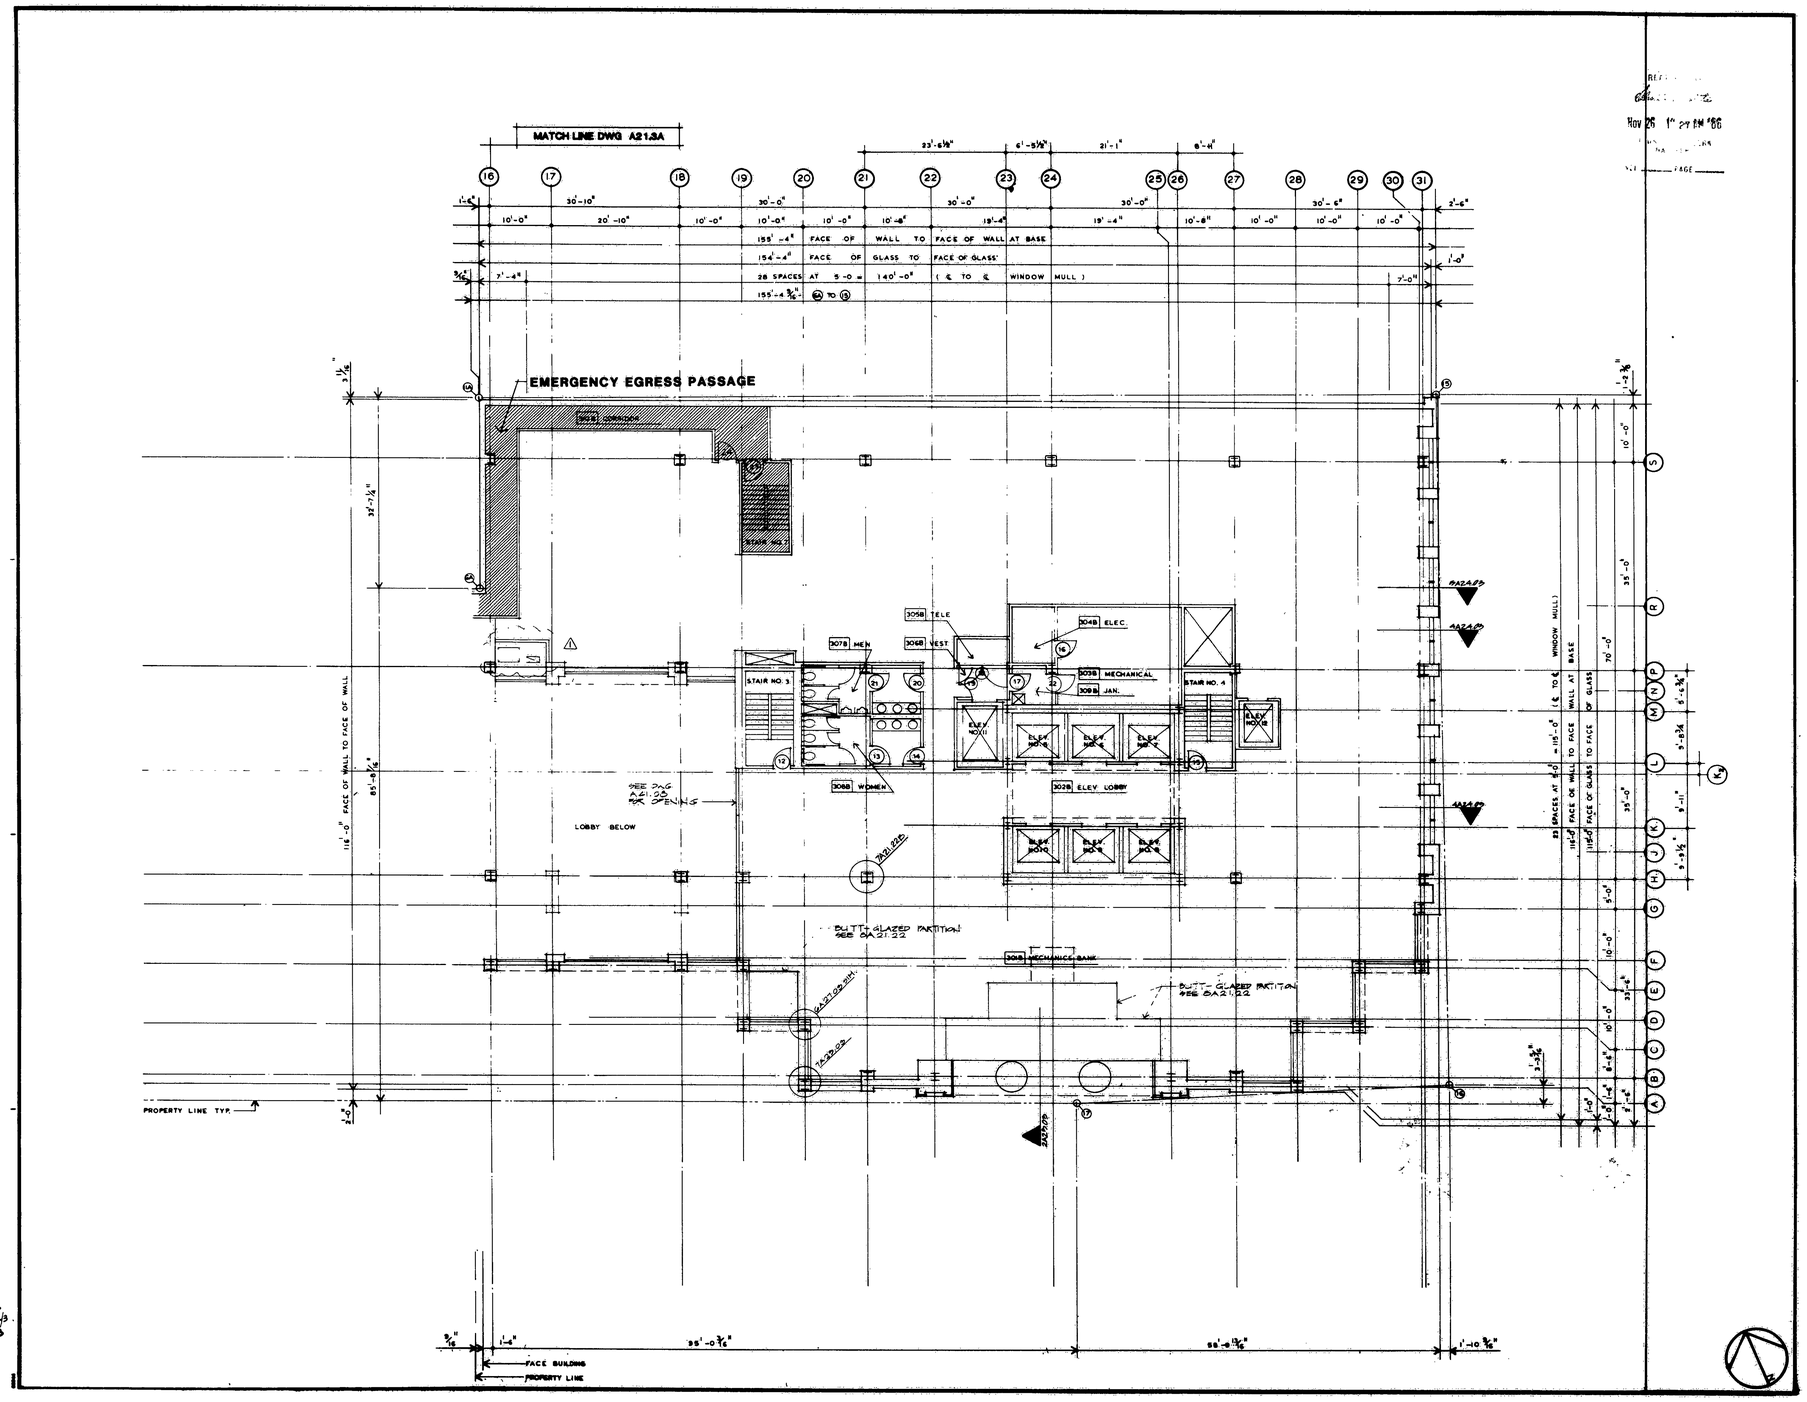

GD
XDD
CB4/3
IBS

REVISIONS:

CONSULTANTS:

Structural, Mechanic:
Electrical Engineers:
BURTON & VAN HOUTEN ENGINEERS, INC.
10 North Main St.
West Hartford, CT
(203) 236-2365

157

100 PEARL STREET
HARTFORD, CONNECTICUT

Pearl Street Associates, Limited Partnership

Jeter Cook & Jepson Architects, P.C.
450 Church Street Hartford Connecticut 06103

P.C.
P.M.
D.P.
J.C.

ISSUE 9/16/86
JOB 8348-00
DRAWN
SCALE 1/8"

A21.3B

3RD FLOOR PLAN B

1651