1596-1

NOTE: 1) EVERY OTHER TRUSS TO BE TIED TO THE NAILER STRIP WITH METAL STRAP TO PROTECT AGAINST UPLIFT 2) EACH TRUSS TO BE ANCHORED TO THE NAILER PLATE WITH 4 16d NAILS MINIMUM

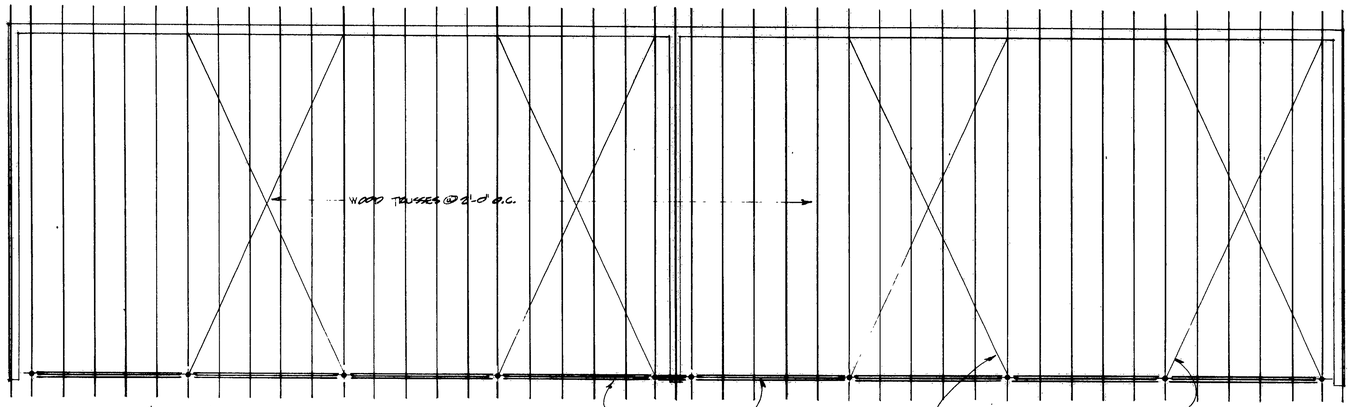

PROPOSED FRAMING PLAN 1/4"=1'-0"

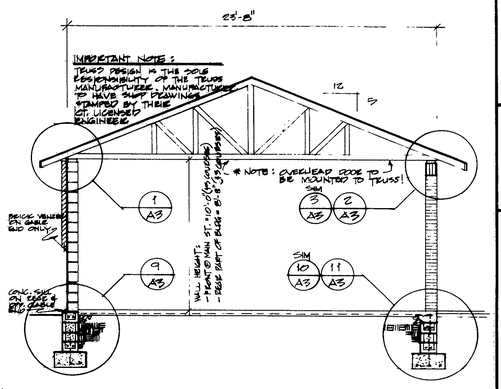

TRANSVERSE SECTION 1/4"=1'-0"

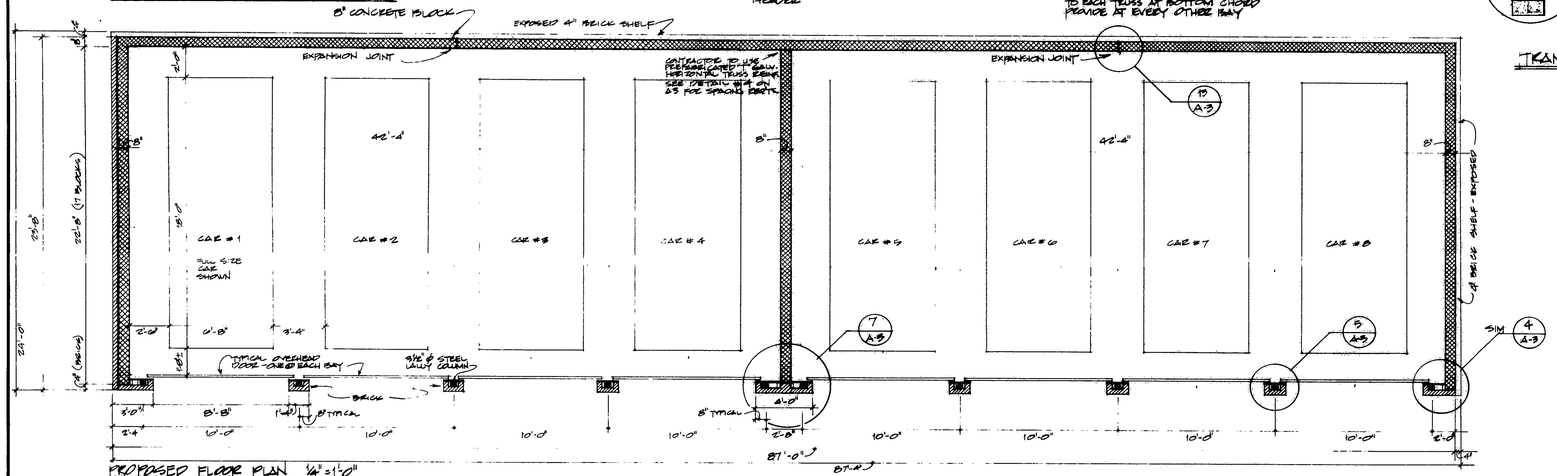

PROPOSED FLOOR PLAN 1/4"=1'-0"

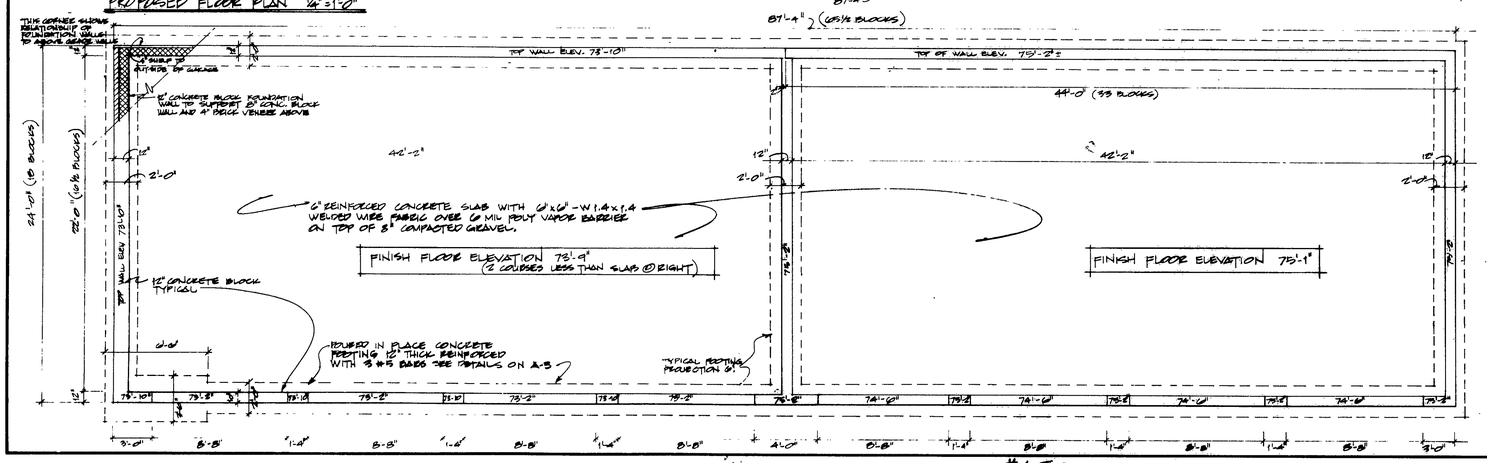

THE UNDERSIGNED DOES HEREBY CERTIFY THAT THESE PLANS CONTAIN INFORMATION REQUIRED BY SECTION 391 OF THE COMMON INTEREST OWNERSHIP ACT RELATING TO PLANS.

Brandon Neil Clarke FEB. '87

#77

#1596

Clarke · Tamaccio ARCHITECTS

FEB 10 9 26 AM '87

REVISED: FOOTINGS & FOUNDATIONS 11/6/86

PROPOSED 8 CAR GARAGE
1568-1567 MAIN STREET, HFD.
A+Z DEVELOPMENT GROUP

SHEET CONTENTS
FOUNDATION PLAN / FLOOR PLAN / FRAMING PLAN

SCALE	DATE
1/4"=1'-0"	OCTOBER 6 1986

SHEET NUMBER
A-2

1596

0 INCHES 1 2 3 4