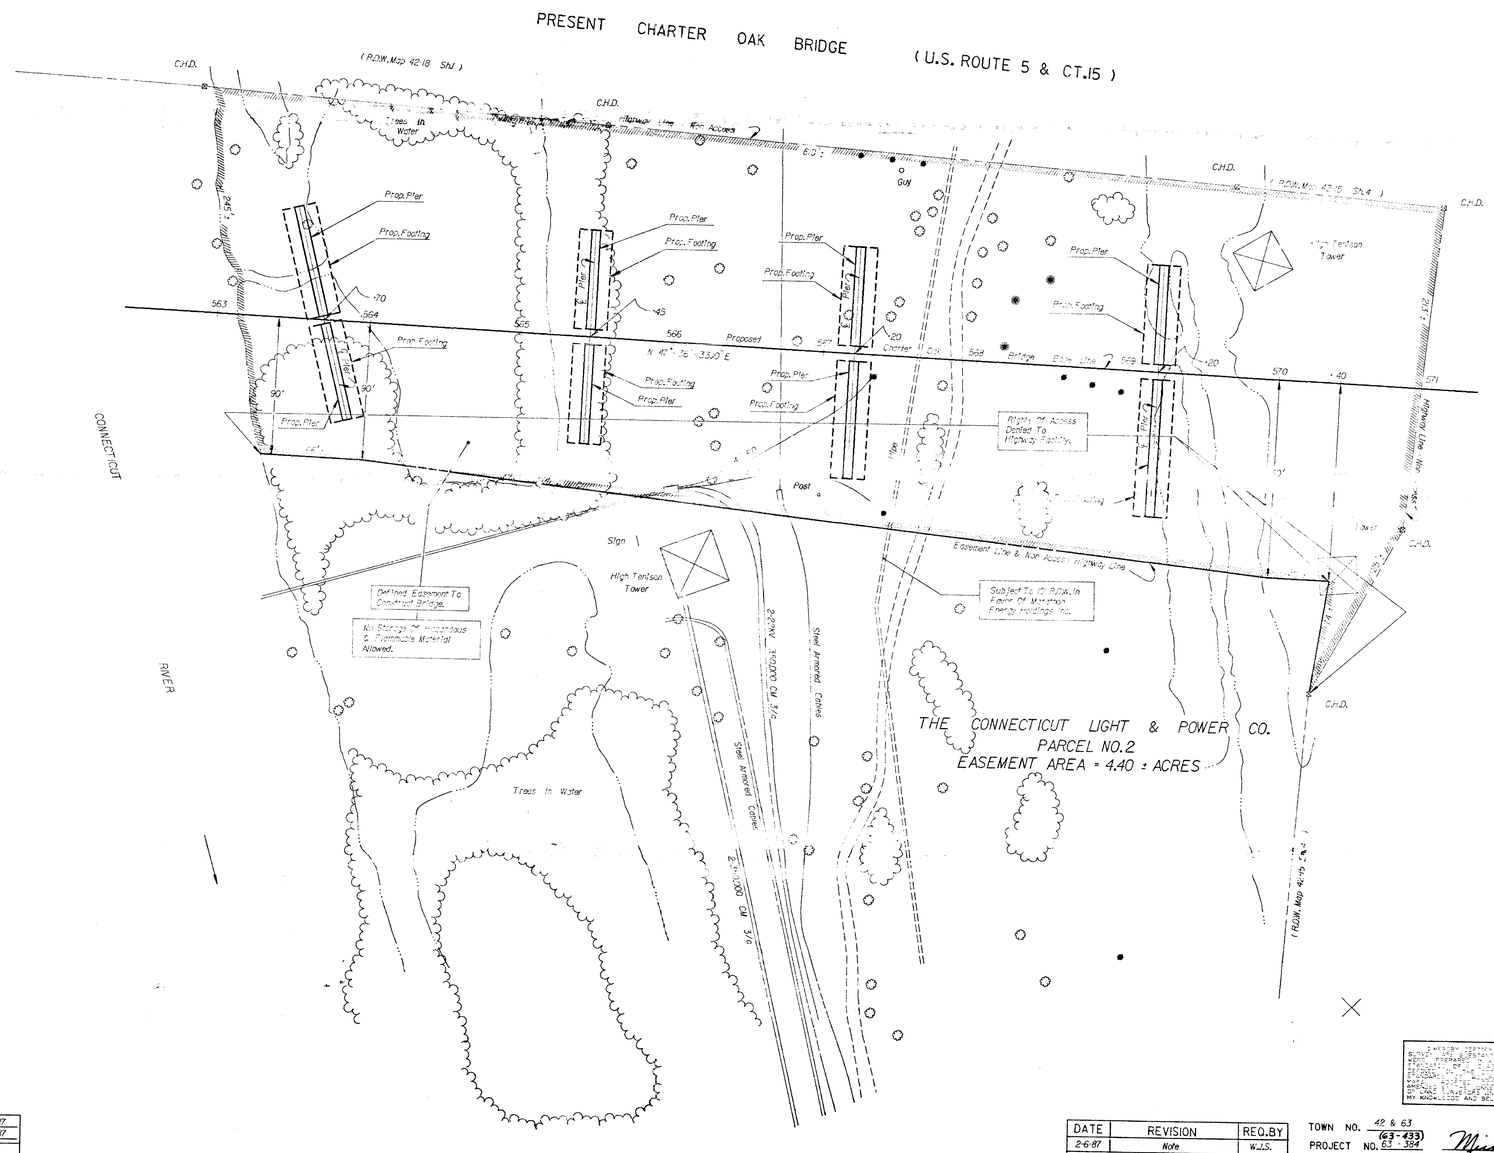


| DATE | REVISION | REQ.BY |
|---|---|---|
| 2-6-87 | Note | W.J.S. |
| 6-4-87 | Take To Esmt & Notes | J.E.L. |
| 6-17-87 | Add Driveway | A.V.A. |
| 10-29-87 | Proposed Driveway Limits | P.G. |

Drawn By E.M. Date 1-15-87
Checked By G.J.A. Date 1-16-87
File: P063380101.PM2

TOWN NO. 42 & 63
PROJECT NO. 63-433 (63-394)
SERIAL NO. 1
SHEET 2 OF 2

Michael J. Pawsi
TITLE Tran. Dir. Engr. (Surveys)
DATE Jan. 1987

(XAF-05W.B)

TOWNS OF HARTFORD & EAST HARTFORD
MAP SHOWING EASEMENT ACQUIRED FROM
THE CONNECTICUT LIGHT & POWER CO.
BY
THE STATE OF CONNECTICUT
I-91 & CT.15 CHARTER OAK BRIDGE
( LIMITED ACCESS HIGHWAY )

SCALE 1" = 40'
ROBERT W. GUBALA
TRANSPORTATION CHIEF ENGINEER

Jan. 19 87
BUREAU OF HIGHWAYS

1699

1699