1706-2

F.H.W.A. REGION NO.	STATE	TOWN	FED. AID PROJ. NO.	PROJ. NO.	YEAR	ROUTE NO.	SHEET NO.	TOTAL SHEETS
1	CONN.	HARTFORD	IXAF-55(120)	63-433	1988	U.S.5&15	3	4

CONSTRUCTION OF THE NEW CHARTER OAK BRIDGE

SCALE IN FEET 80' 40' 0 80'

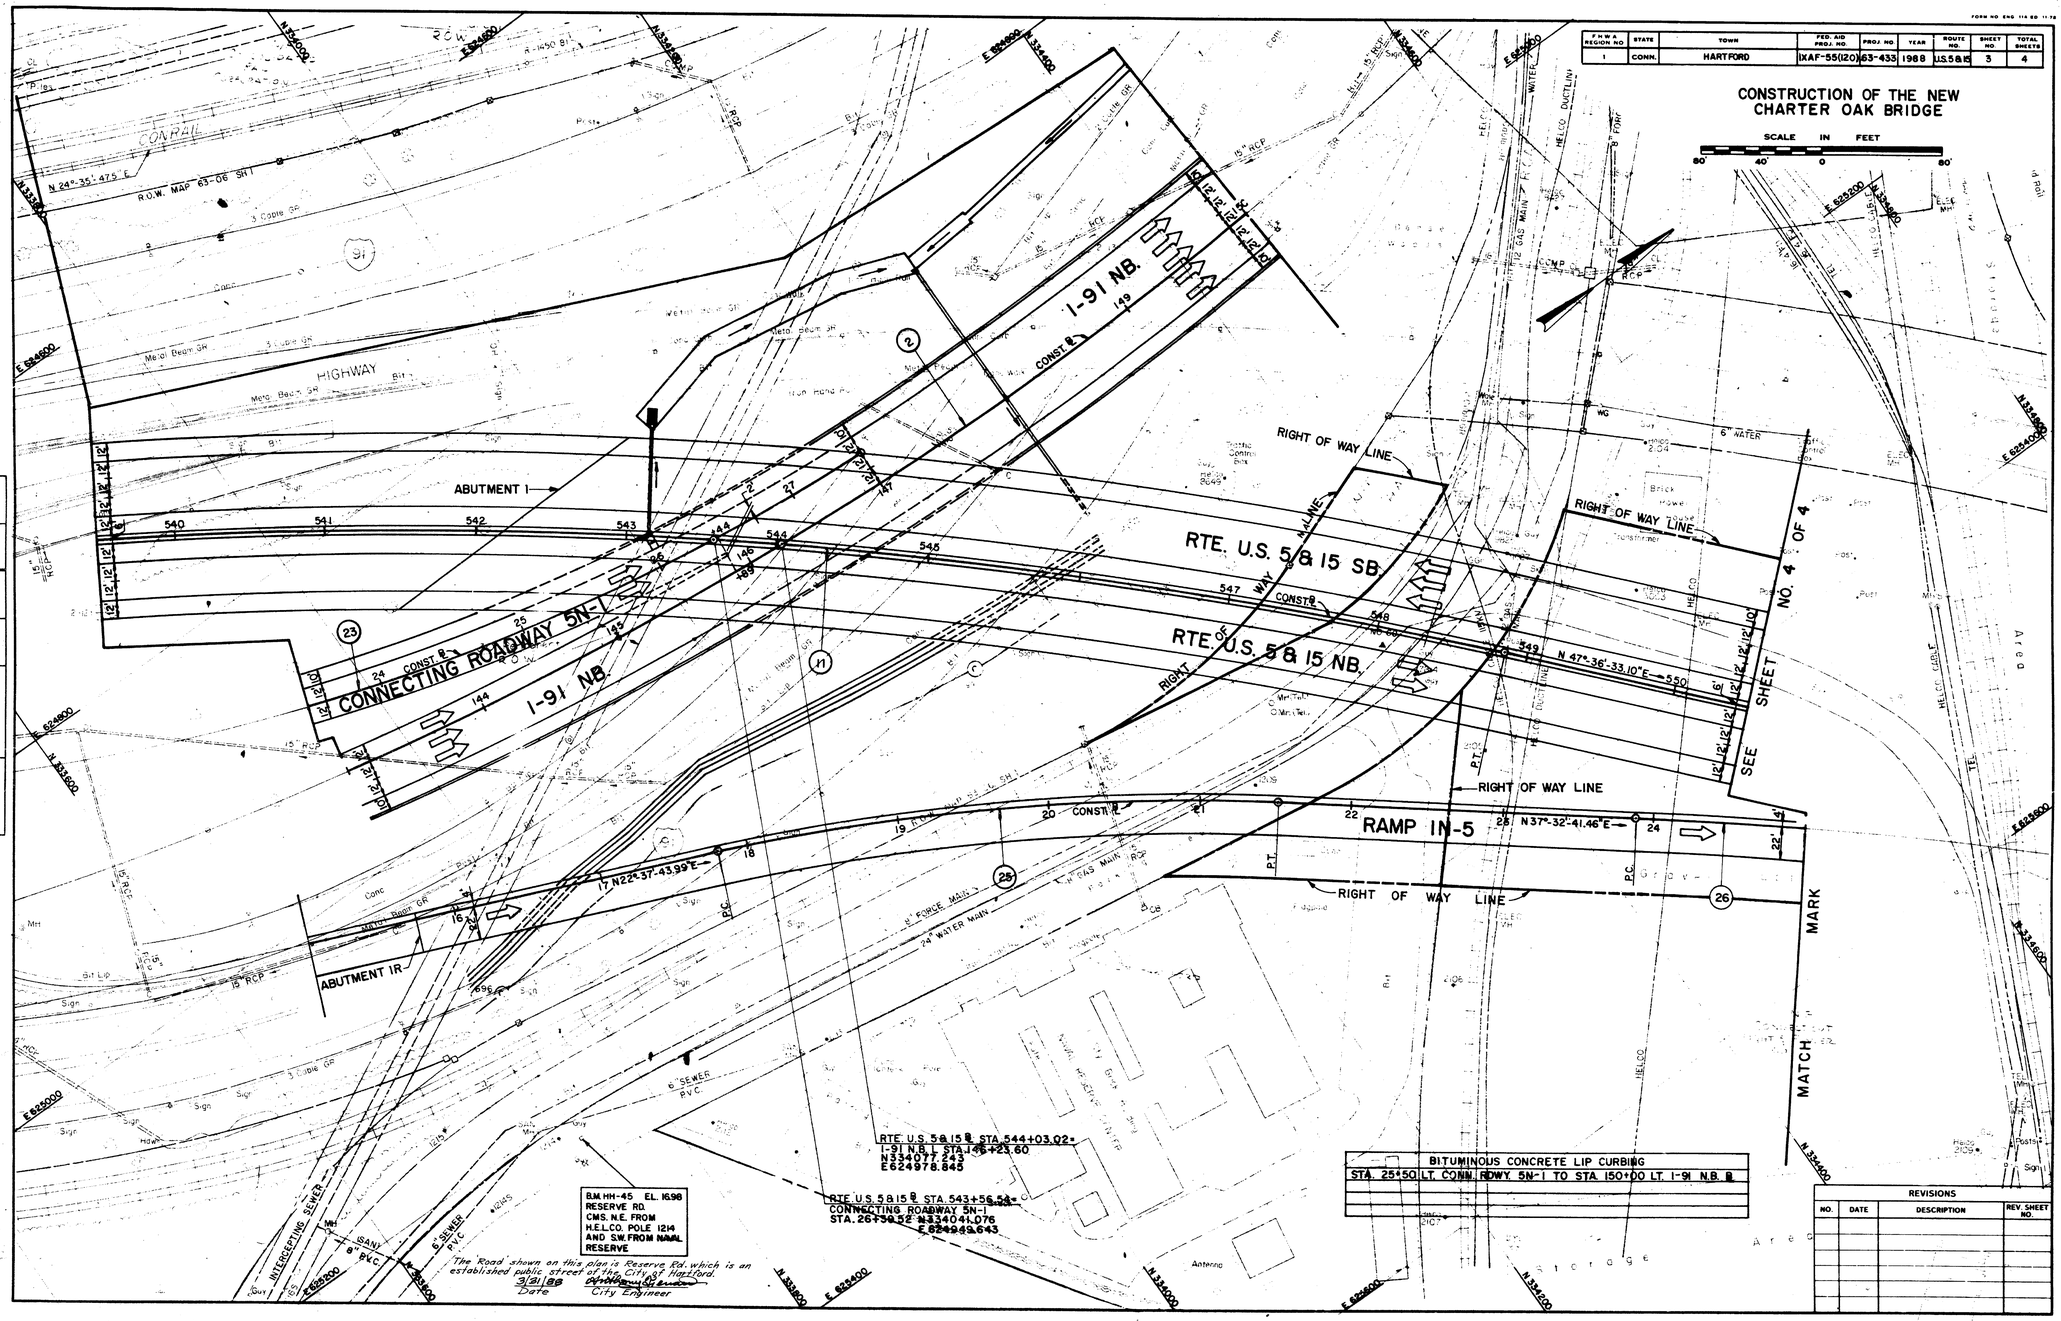

REVISIONS			
NO.	DATE	DESCRIPTION	REV. SHEET NO.

PLAN	BY	DATE	CHECKED BY	DATE
Surveyed	ADK		GCM	1/86
Plotted	ADK	1/86	DWM	1/86
Traced	AK	3/87	JK	3/87
Designed	AK	5/12/86	AN	5/12/86
New Const. Noted	JK			
Top. Field Chk. Needed				
NOTEBOOK NO.				

1706

1706

1706