1706-3

PUBLIC HIGHWAY	STATE	TOWN	FED. AID PROJ. NO.	PROJ. NO.	YEAR	SHEET NO.	SHEET NO.	TOTAL SHEETS
1	CONN	HARTFORD	IXAF-55 (120)	63-433	1988	5 & 15	2	4

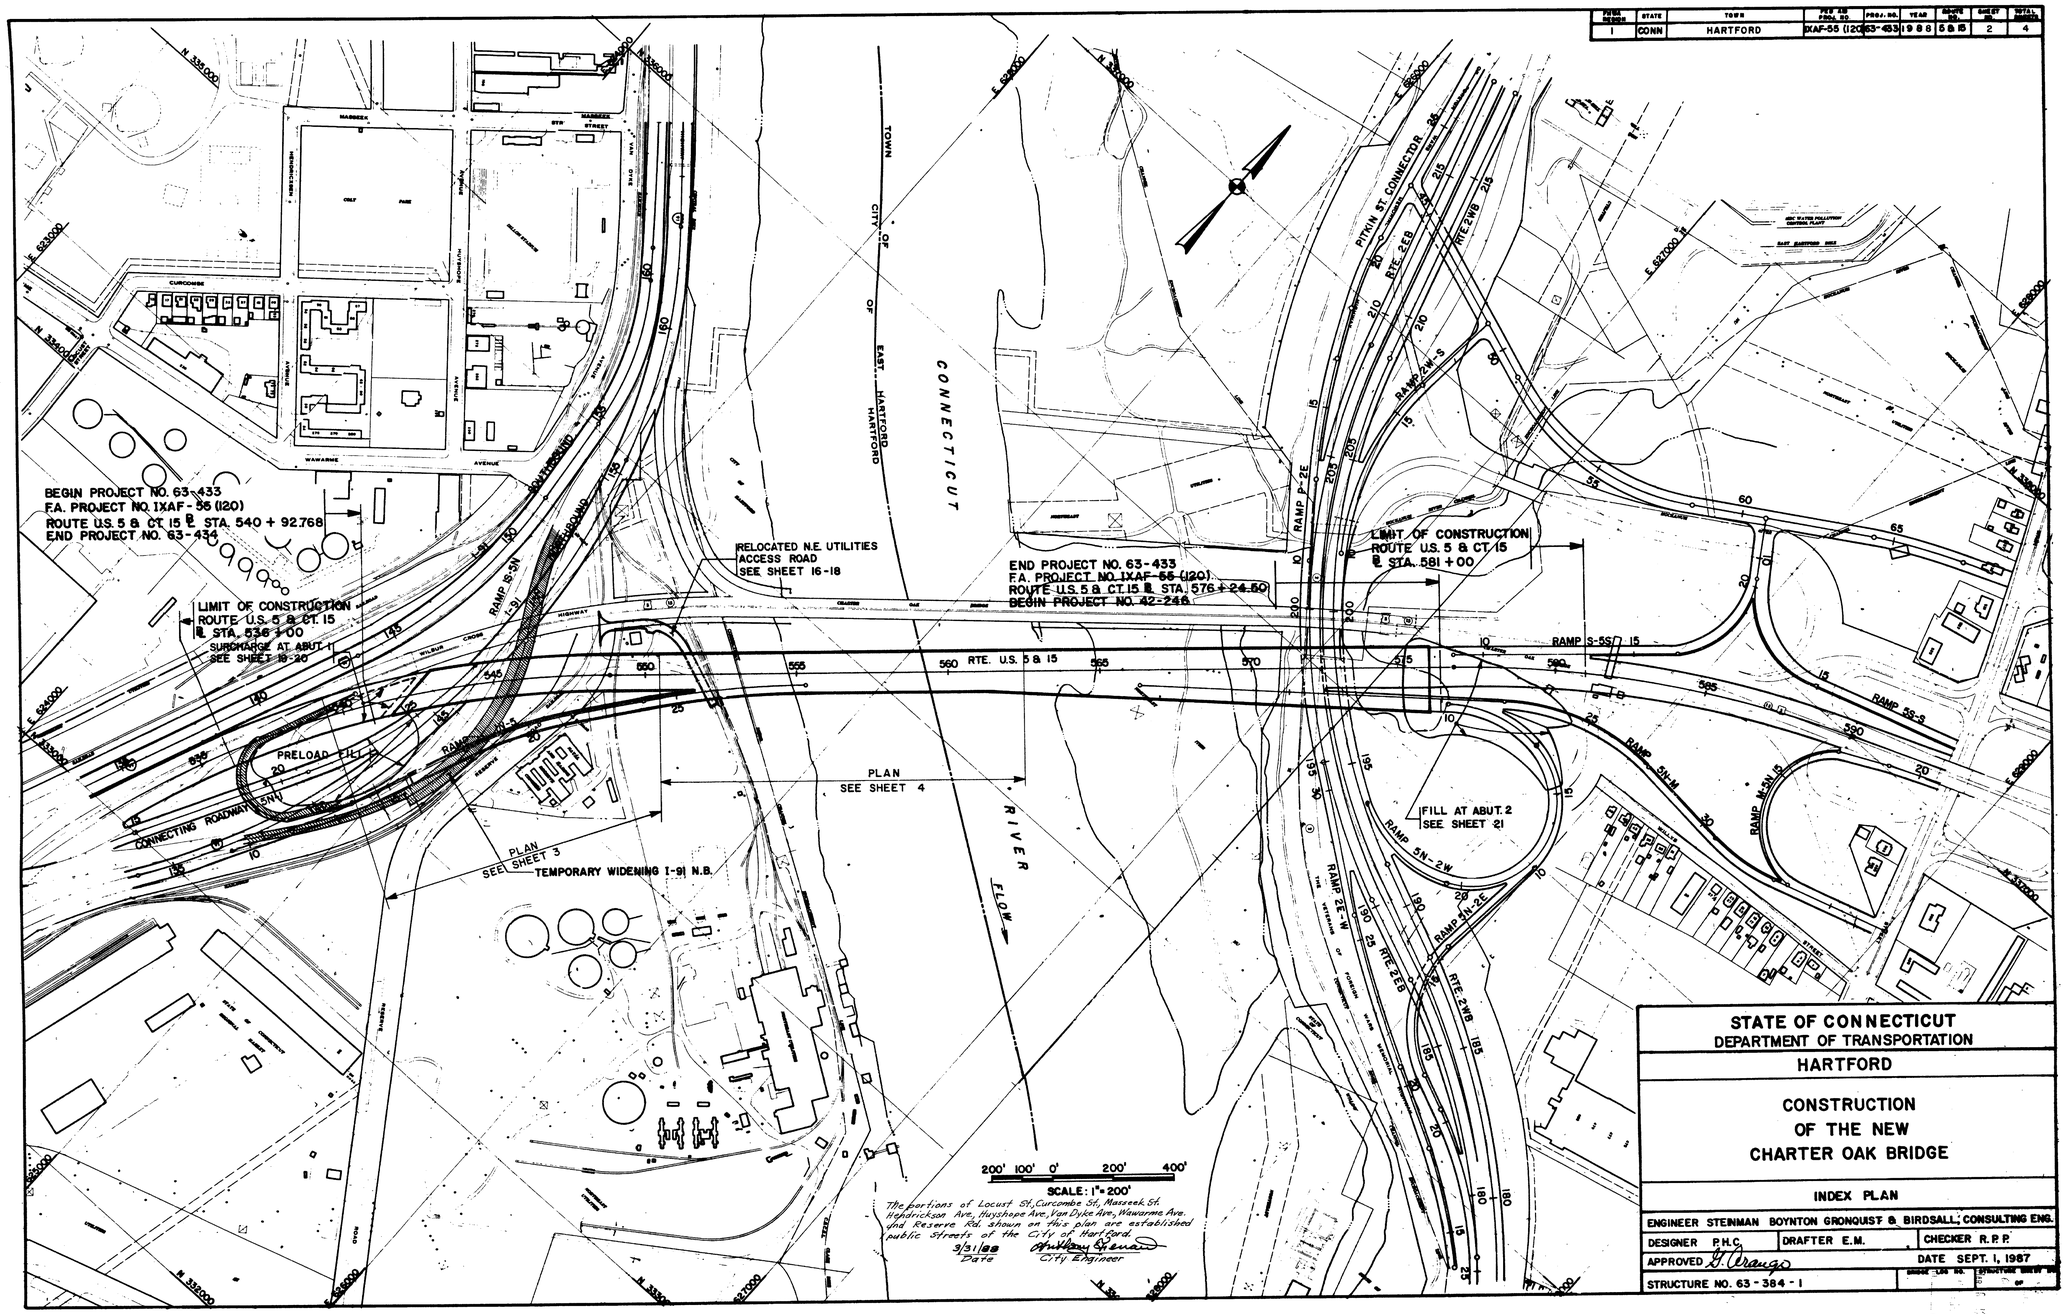

STATE OF CONNECTICUT
DEPARTMENT OF TRANSPORTATION

HARTFORD

CONSTRUCTION
OF THE NEW
CHARTER OAK BRIDGE

INDEX PLAN

ENGINEER STEINMAN BOYNTON GRONQUIST & BIRDSALL, CONSULTING ENG.		
DESIGNER P.H.C.	DRAFTER E.M.	CHECKER R.P.P.
APPROVED		DATE SEPT. 1, 1987
STRUCTURE NO. 63-384-1	BRIDGE LOG NO.	STRUCTURE SHEET NO. OF

1706

1706 45