1803-5

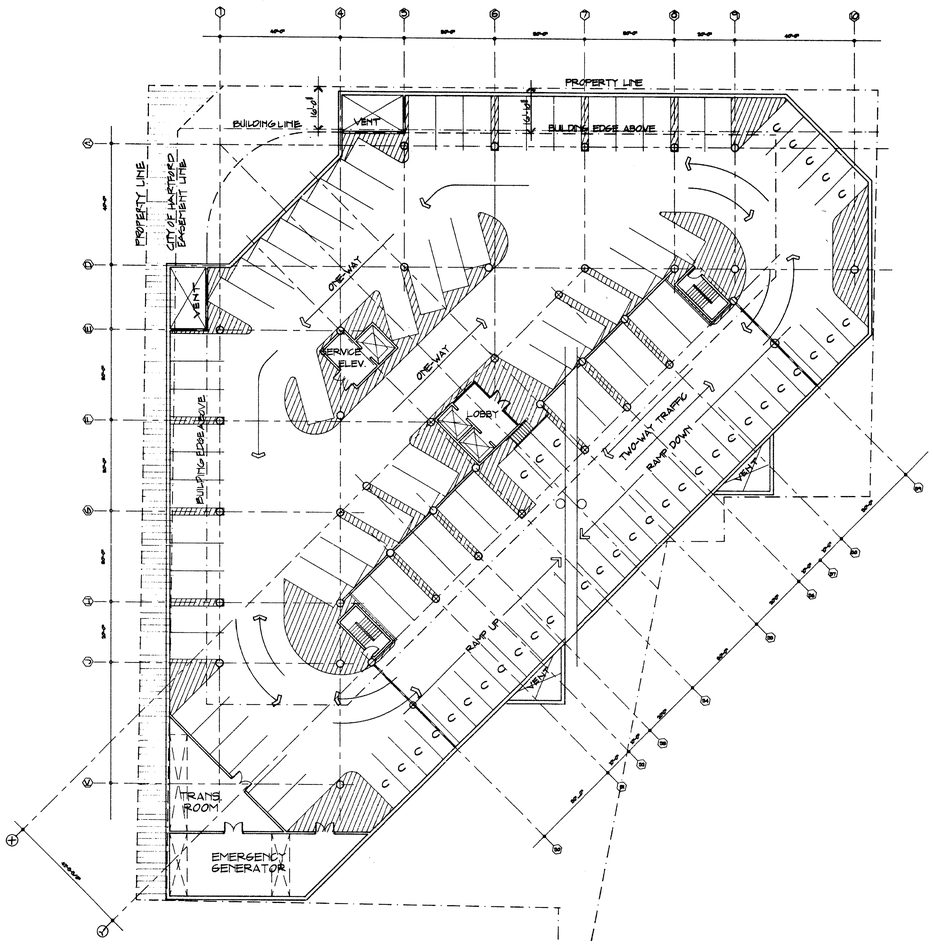

1 / A-20 BUILDING PARKING TYPICAL LEVEL

SCALE : 1/16" = 1'-0"

BUSINESS RECORDS CORPORATION

REVISIONS
REVISED 6-8-88

55 FARMINGTON AVENUE

Hartford, Connecticut

FINAL REVIEW SUBMISSION SET

SHEET TITLE

BUILDING PARKING

TYPICAL LEVEL

Scales as stated hereon are valid on the original drawing. The dimensions of which are 20x30 inches. These scales noted hereon are locally changed, by the ratio of the overall sheet dimensions of the print to corresponding dimensions of the original drawing.

This drawing is the property of RAYMOND F. STAINBACK JR. ARCHITECT and is not to be reproduced or used in whole or in part, nor is it to be loaned or exhibited to others or in part, in any way, without the written permission of Raymond F. Stainback Jr. Architect. Contractors are to use these drawings for construction purposes. It is to be returned upon request.

JOB NO. 8805.00

DATE 3 MAY 88

SHEET NO. A-20

OF

1803

1803

RELEASED FOR CONSTRUCTION _____ DATE