2069-3

MAP REFERNECES

CONNECTICUT STATE HIGHWAY DEPARTMENT RIGHT OF WAY MAP TOWN OF HARTFORD INTERSTATE 91 FROM THE CHARTER OAK BRIDGE APPROACH NORTHERLY TO THE WHITEHEAD HIGHWAY NUMBER 63-06 SHEET NO. 1 OF 3 SCALE 1"=80' DATE APRIL 14, 1966 REV. MAY, 1978.

CONNECTICUT STATE HIGHWAY DEPARTMENT RIGHT OF WAY MAP TOWN OF HARTFORD HARTFORD-NEW HAVEN EXPRESSWAY FROM WETHERSFIELD TOWN LINE NORTHERLY TO CHARTER OAK BRIDGE NUMBER 63-05 SHEET NO. 4 OF 4 SCALE 1"=80' DATE DECEMBER 18, 1964 REV. JUNE 14, 1965 REV. APRIL 6, 1966.

RIGHT OF WAY & TRACK MAP THE NEW YORK NEW HAVEN AND HARTFORD RR CO. OPERATED BY THE NEW YORK NEW HAVEN AND HARTFORD RR CO. FROM FENWICK TO HARTFORD STATION 2317+20 TO STATION 2376+00 CITY OF HARTFORD STATE OF CONN. SCALE 1 IN=100 FT DATE JUNE 30, 1915 V55 62/45

2069

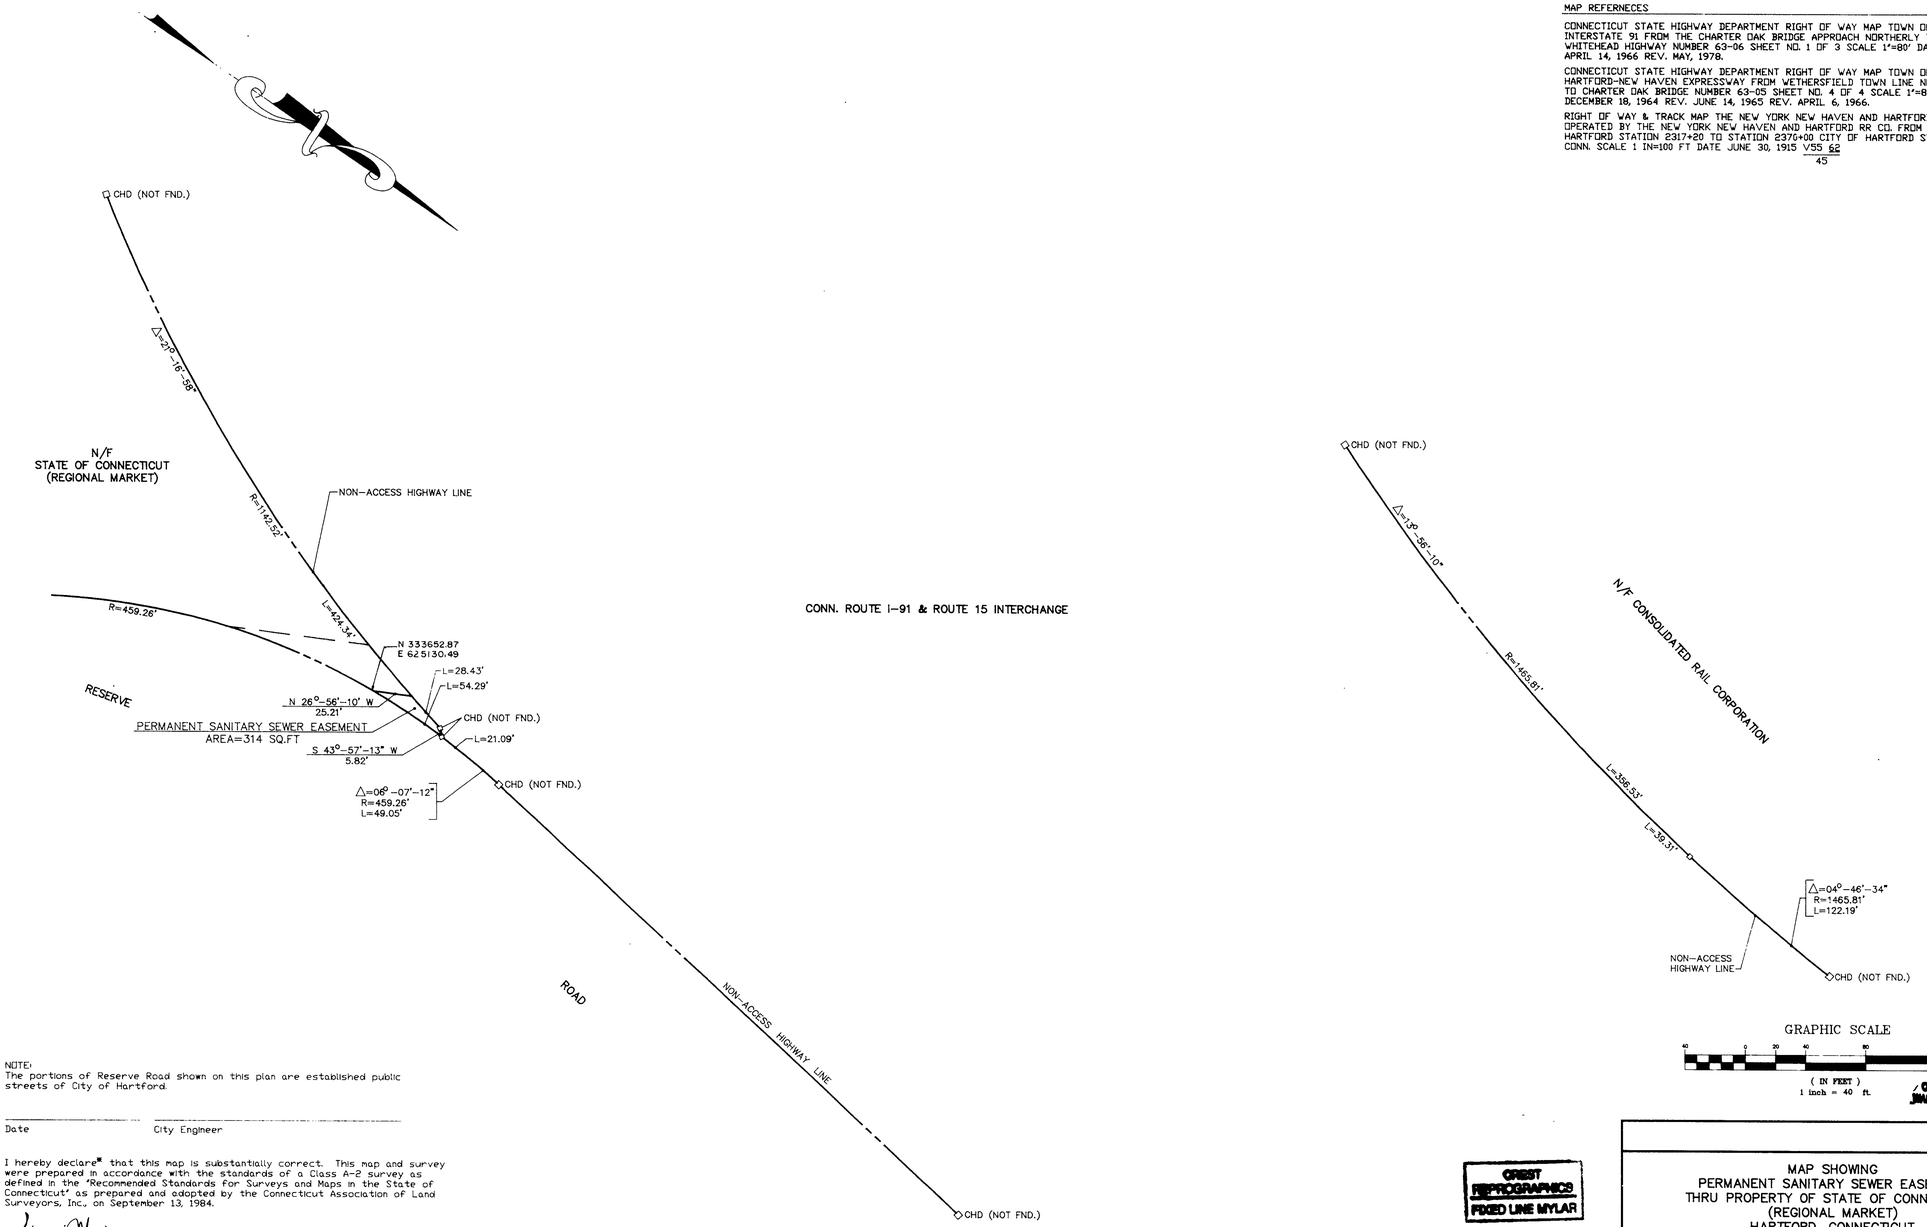

GRAPHIC SCALE

40 0 20 40 80 160

(IN FEET)
1 inch = 40 ft.

CLIVEN CORPORATION
SMASH-OFF PHOTOGRAPHIC

E:\BET2000SS\EASEB

NOTE:
The portions of Reserve Road shown on this plan are established public streets of City of Hartford.

Date City Engineer

I hereby declare* that this map is substantially correct. This map and survey were prepared in accordance with the standards of a Class A-2 survey as defined in the 'Recommended Standards for Surveys and Maps in the State of Connecticut' as prepared and adopted by the Connecticut Association of Land Surveyors, Inc., on September 13, 1984.

Francis M. Sova L.L.S. # 15771

Not Valid unless original Signature and Seal are affixed.

*The word declare is an expression of professional opinion which is based upon the surveyor's best information, knowledge and belief, and as such does not express or imply any guarantee or warrantee

CREST REPROGRAPHICS
FIXED LINE MYLAR

REVISIONS

NO.	DATE	DESCRIPTION
1	2/12/93	REVISED PER MDC COMMENTS

MAP SHOWING
PERMANENT SANITARY SEWER EASEMENT
THRU PROPERTY OF STATE OF CONNECTICUT
(REGIONAL MARKET)
HARTFORD, CONNECTICUT

HRP ASSOCIATES, INC.
167 New Britain Avenue
Plainville, CT 06062
(203) 793-6899
FAX: (203) 793-6871

DESIGNED	APPROVED	SCALE 1"=40'
M.L.P. DRAWN	OCTOBER, 1992 DATE	
CHECKED	BET2000.ME PROJECT NO.	SHEET NO.

2069 3

0 INCHES 1 2 3 4