2069-4

2069

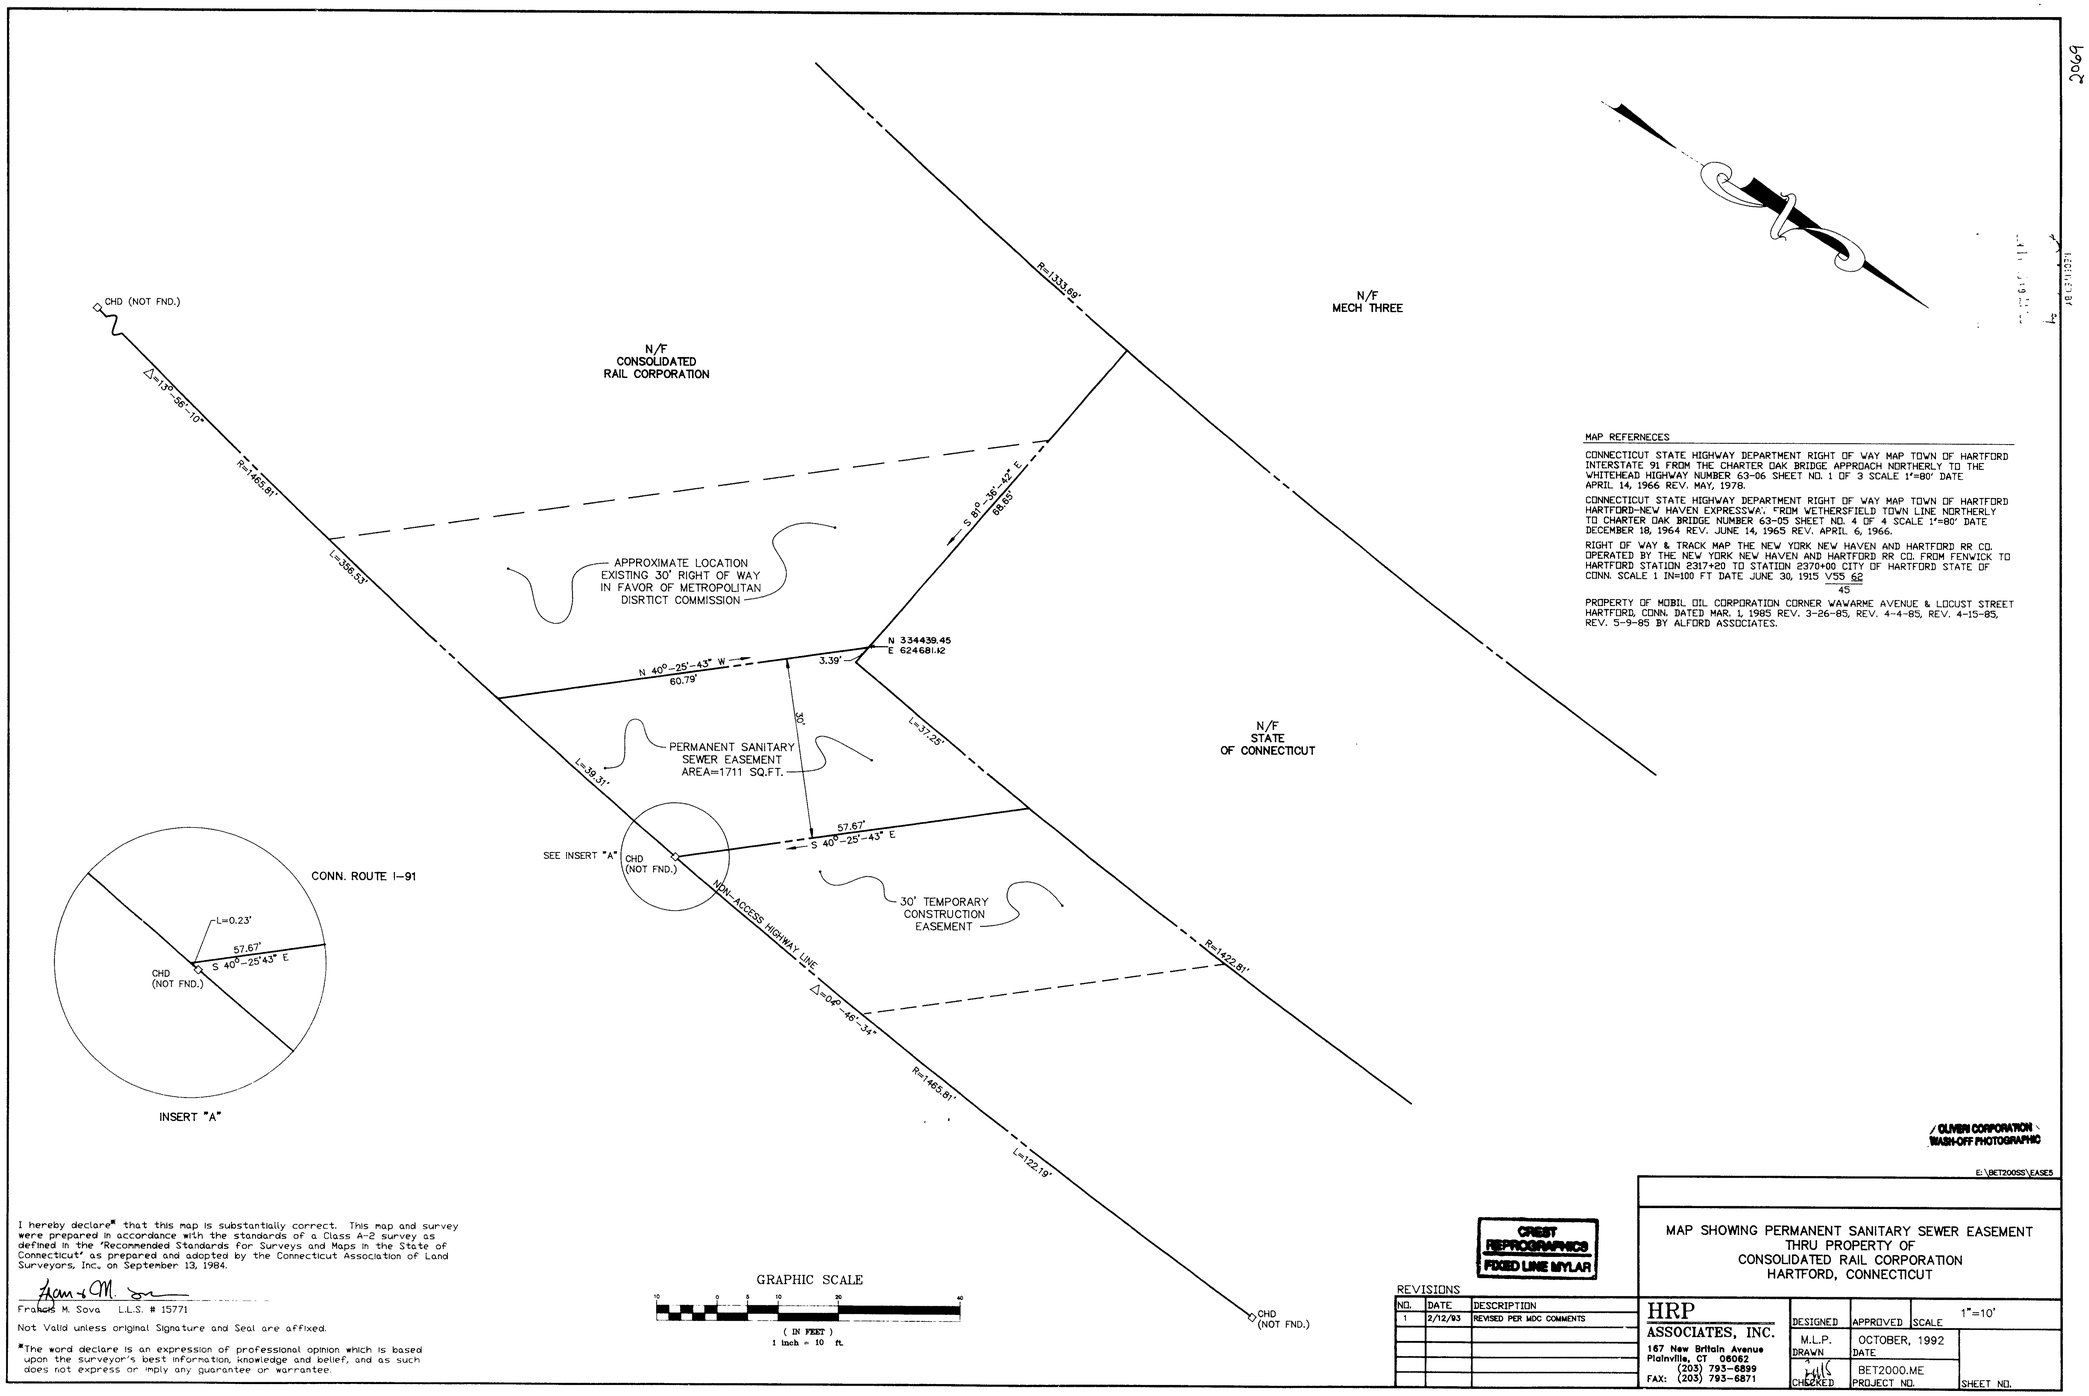

MAP REFERNECES

CONNECTICUT STATE HIGHWAY DEPARTMENT RIGHT OF WAY MAP TOWN OF HARTFORD INTERSTATE 91 FROM THE CHARTER OAK BRIDGE APPROACH NORTHERLY TO THE WHITEHEAD HIGHWAY NUMBER 63-06 SHEET NO. 1 OF 3 SCALE 1"=80' DATE APRIL 14, 1966 REV. MAY, 1978.

CONNECTICUT STATE HIGHWAY DEPARTMENT RIGHT OF WAY MAP TOWN OF HARTFORD HARTFORD-NEW HAVEN EXPRESSWAY. FROM WETHERSFIELD TOWN LINE NORTHERLY TO CHARTER OAK BRIDGE NUMBER 63-05 SHEET NO. 4 OF 4 SCALE 1"=80' DATE DECEMBER 18, 1964 REV. JUNE 14, 1965 REV. APRIL 6, 1966.

RIGHT OF WAY & TRACK MAP THE NEW YORK NEW HAVEN AND HARTFORD RR CO. OPERATED BY THE NEW YORK NEW HAVEN AND HARTFORD RR CO. FROM FENWICK TO HARTFORD STATION 2317+20 TO STATION 2370+00 CITY OF HARTFORD STATE OF CONN. SCALE 1 IN=100 FT DATE JUNE 30, 1915 V55 62/45

PROPERTY OF MOBIL OIL CORPORATION CORNER WAWARME AVENUE & LOCUST STREET HARTFORD, CONN. DATED MAR. 1, 1985 REV. 3-26-85, REV. 4-4-85, REV. 4-15-85, REV. 5-9-85 BY ALFORD ASSOCIATES.

GRAPHIC SCALE

10 0 5 10 20 40

(IN FEET)
1 inch = 10 ft.

I hereby declare* that this map is substantially correct. This map and survey were prepared in accordance with the standards of a Class A-2 survey as defined in the "Recommended Standards for Surveys and Maps in the State of Connecticut" as prepared and adopted by the Connecticut Association of Land Surveyors, Inc. on September 13, 1984.

Frank M. Sova L.L.S. # 15771

Not Valid unless original Signature and Seal are affixed.

*The word declare is an expression of professional opinion which is based upon the surveyor's best information, knowledge and belief, and as such does not express or imply any guarantee or warrantee.

CREST REPROGRAPHICS
FIXED LINE MYLAR

OLIVERI CORPORATION
WASH-OFF PHOTOGRAPHIC

E:\BET2000SS\EASE5

MAP SHOWING PERMANENT SANITARY SEWER EASEMENT
THRU PROPERTY OF
CONSOLIDATED RAIL CORPORATION
HARTFORD, CONNECTICUT

REVISIONS

NO.	DATE	DESCRIPTION
1	2/12/93	REVISED PER MDC COMMENTS

HRP ASSOCIATES, INC.
167 New Britain Avenue
Plainville, CT 06062
(203) 793-6899
FAX: (203) 793-6871

DESIGNED	APPROVED	SCALE	1"=10'
M.L.P.			
DRAWN	DATE	OCTOBER, 1992	
CHECKED	PROJECT NO.	BET2000.ME	SHEET NO.

2069

0 INCHES 1 2 3 4