2634

#2634

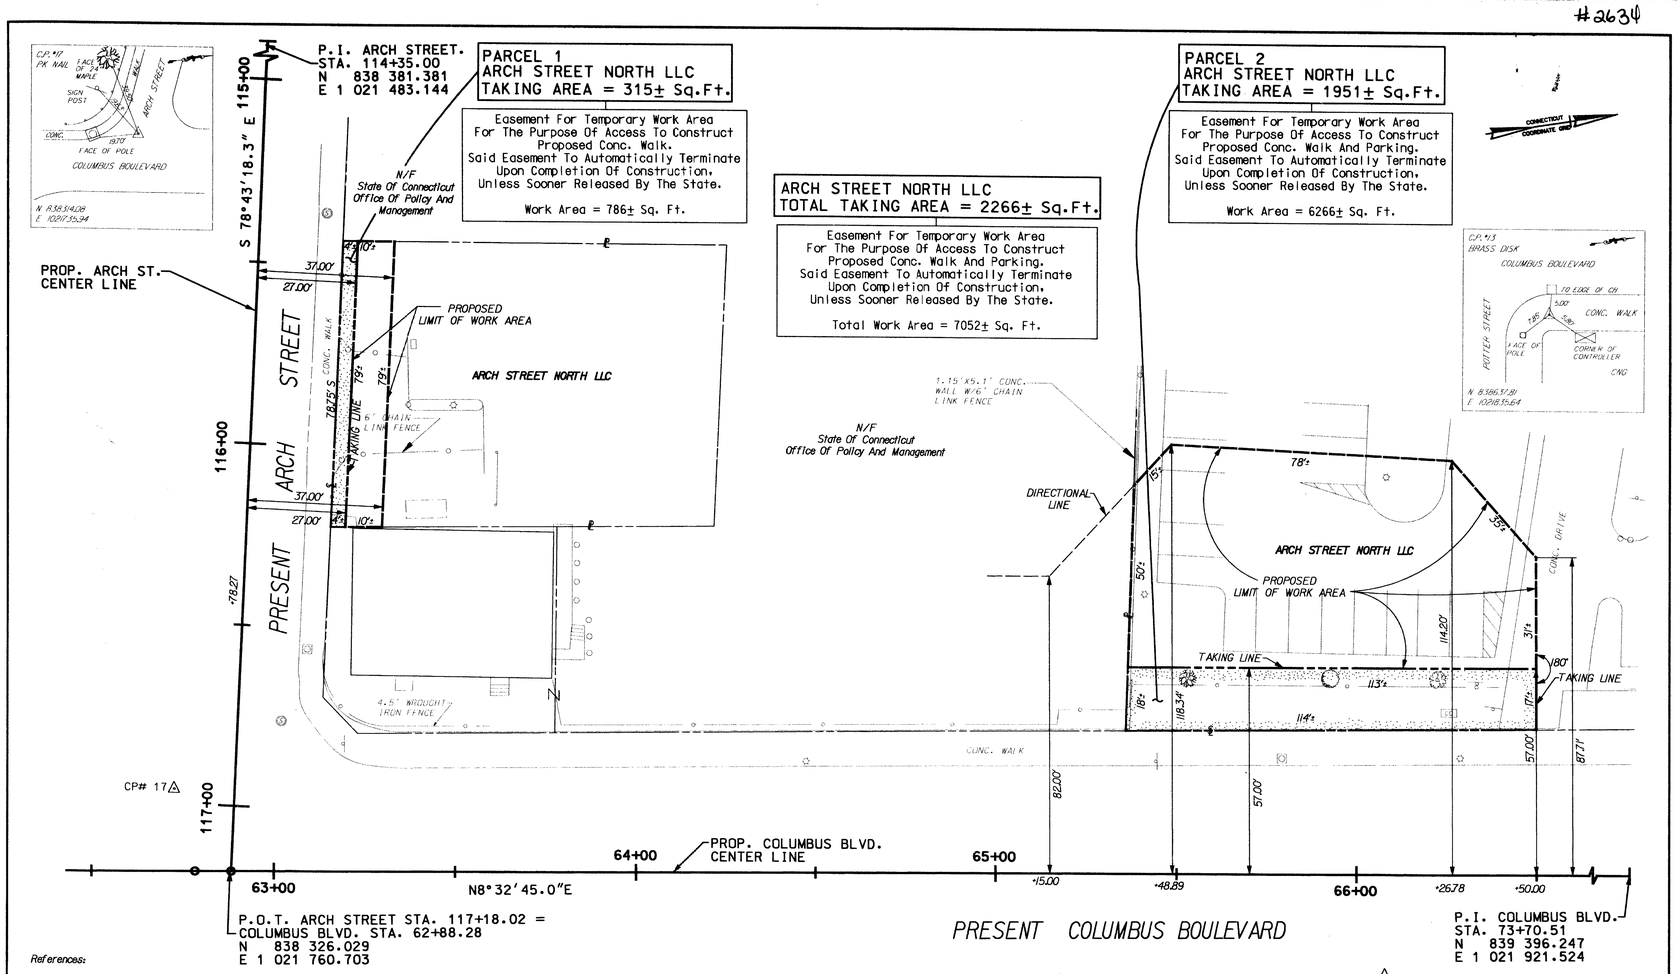

RIGHT OF WAY SURVEY

References:

1. General Location Survey by F.A.Hesketh & Associates,Inc. (Digital File: columbus-20.dgn)

2. Maps entitled:

"Right of Way Survey Prepared for Adriaen's Landing Whitehead Highway Hartford, Connecticut", by F.A.Hesketh & Associates,Inc., scale 1"=40', dated 02-01-01, revised to 06-20-01.

Notes:

1. This plan has been prepared in accordance with the Regulations of Connecticut State Agencies, Sections 20-300b-1 through 20-300b-20, the Minimum Standards For Surveys and Maps In The State of Connecticut as adopted by The Connecticut Association of Land Surveyors, Inc. On September 26, 1996.

The type of survey is a Right of Way Survey and is intended to depict the limits of property transaction for the project referenced hereon.

The base line from which this property transaction is referenced conforms to Class A-2 horizontal accuracy.

2. The features depicted hereon are the result of the general location survey for the project, or as may be referenced hereon.

3. The property and street lines depicted have been compiled from various sources and are not to be construed as necessarily being obtained as the result of a field survey, nor do they represent a property/boundary opinion.

DRAWN BY S.K.	DATE MAR. 2003	
CHECKED BY KJM	DATE 3/03	
APPR. BY MGW	DATE 3/03	

FILE: 0630473005.pm1

DATE	REVISION	REQ. BY
3-17-03	TAKING LINE REVISED AND EASEMENT LINE ADDED	DMH
5-28-03	PARCEL 2 REVISED	RA

TO MY KNOWLEDGE AND BELIEF THIS MAP IS SUBSTANTIALLY CORRECT AS NOTED HEREON.

PLS #14206

Valid without live Signature and embossed seal

TOWN NO. 63 — Michael G. Williams PLS

PROJECT NO. 63-473

SERIAL NO. 5 — TITLE URS CORP. A.E.S.

SHEET 1 OF 1 — DATE 1-13-04

TOWN OF HARTFORD

MAP SHOWING LAND ACQUIRED FROM

ARCH STREET NORTH LLC

TO

THE STATE OF CONNECTICUT

DEPARTMENT OF TRANSPORTATION

REPLACEMENT OF COLUMBUS BOULEVARD BRIDGE

SCALE 1" = 20' — MARCH 2003

JAMES F. BYRNES, JR., P.E. TRANSPORTATION CHIEF ENGINEER

BUREAU OF ENGINEERING AND HIGHWAY OPERATIONS

#2634

S51-94