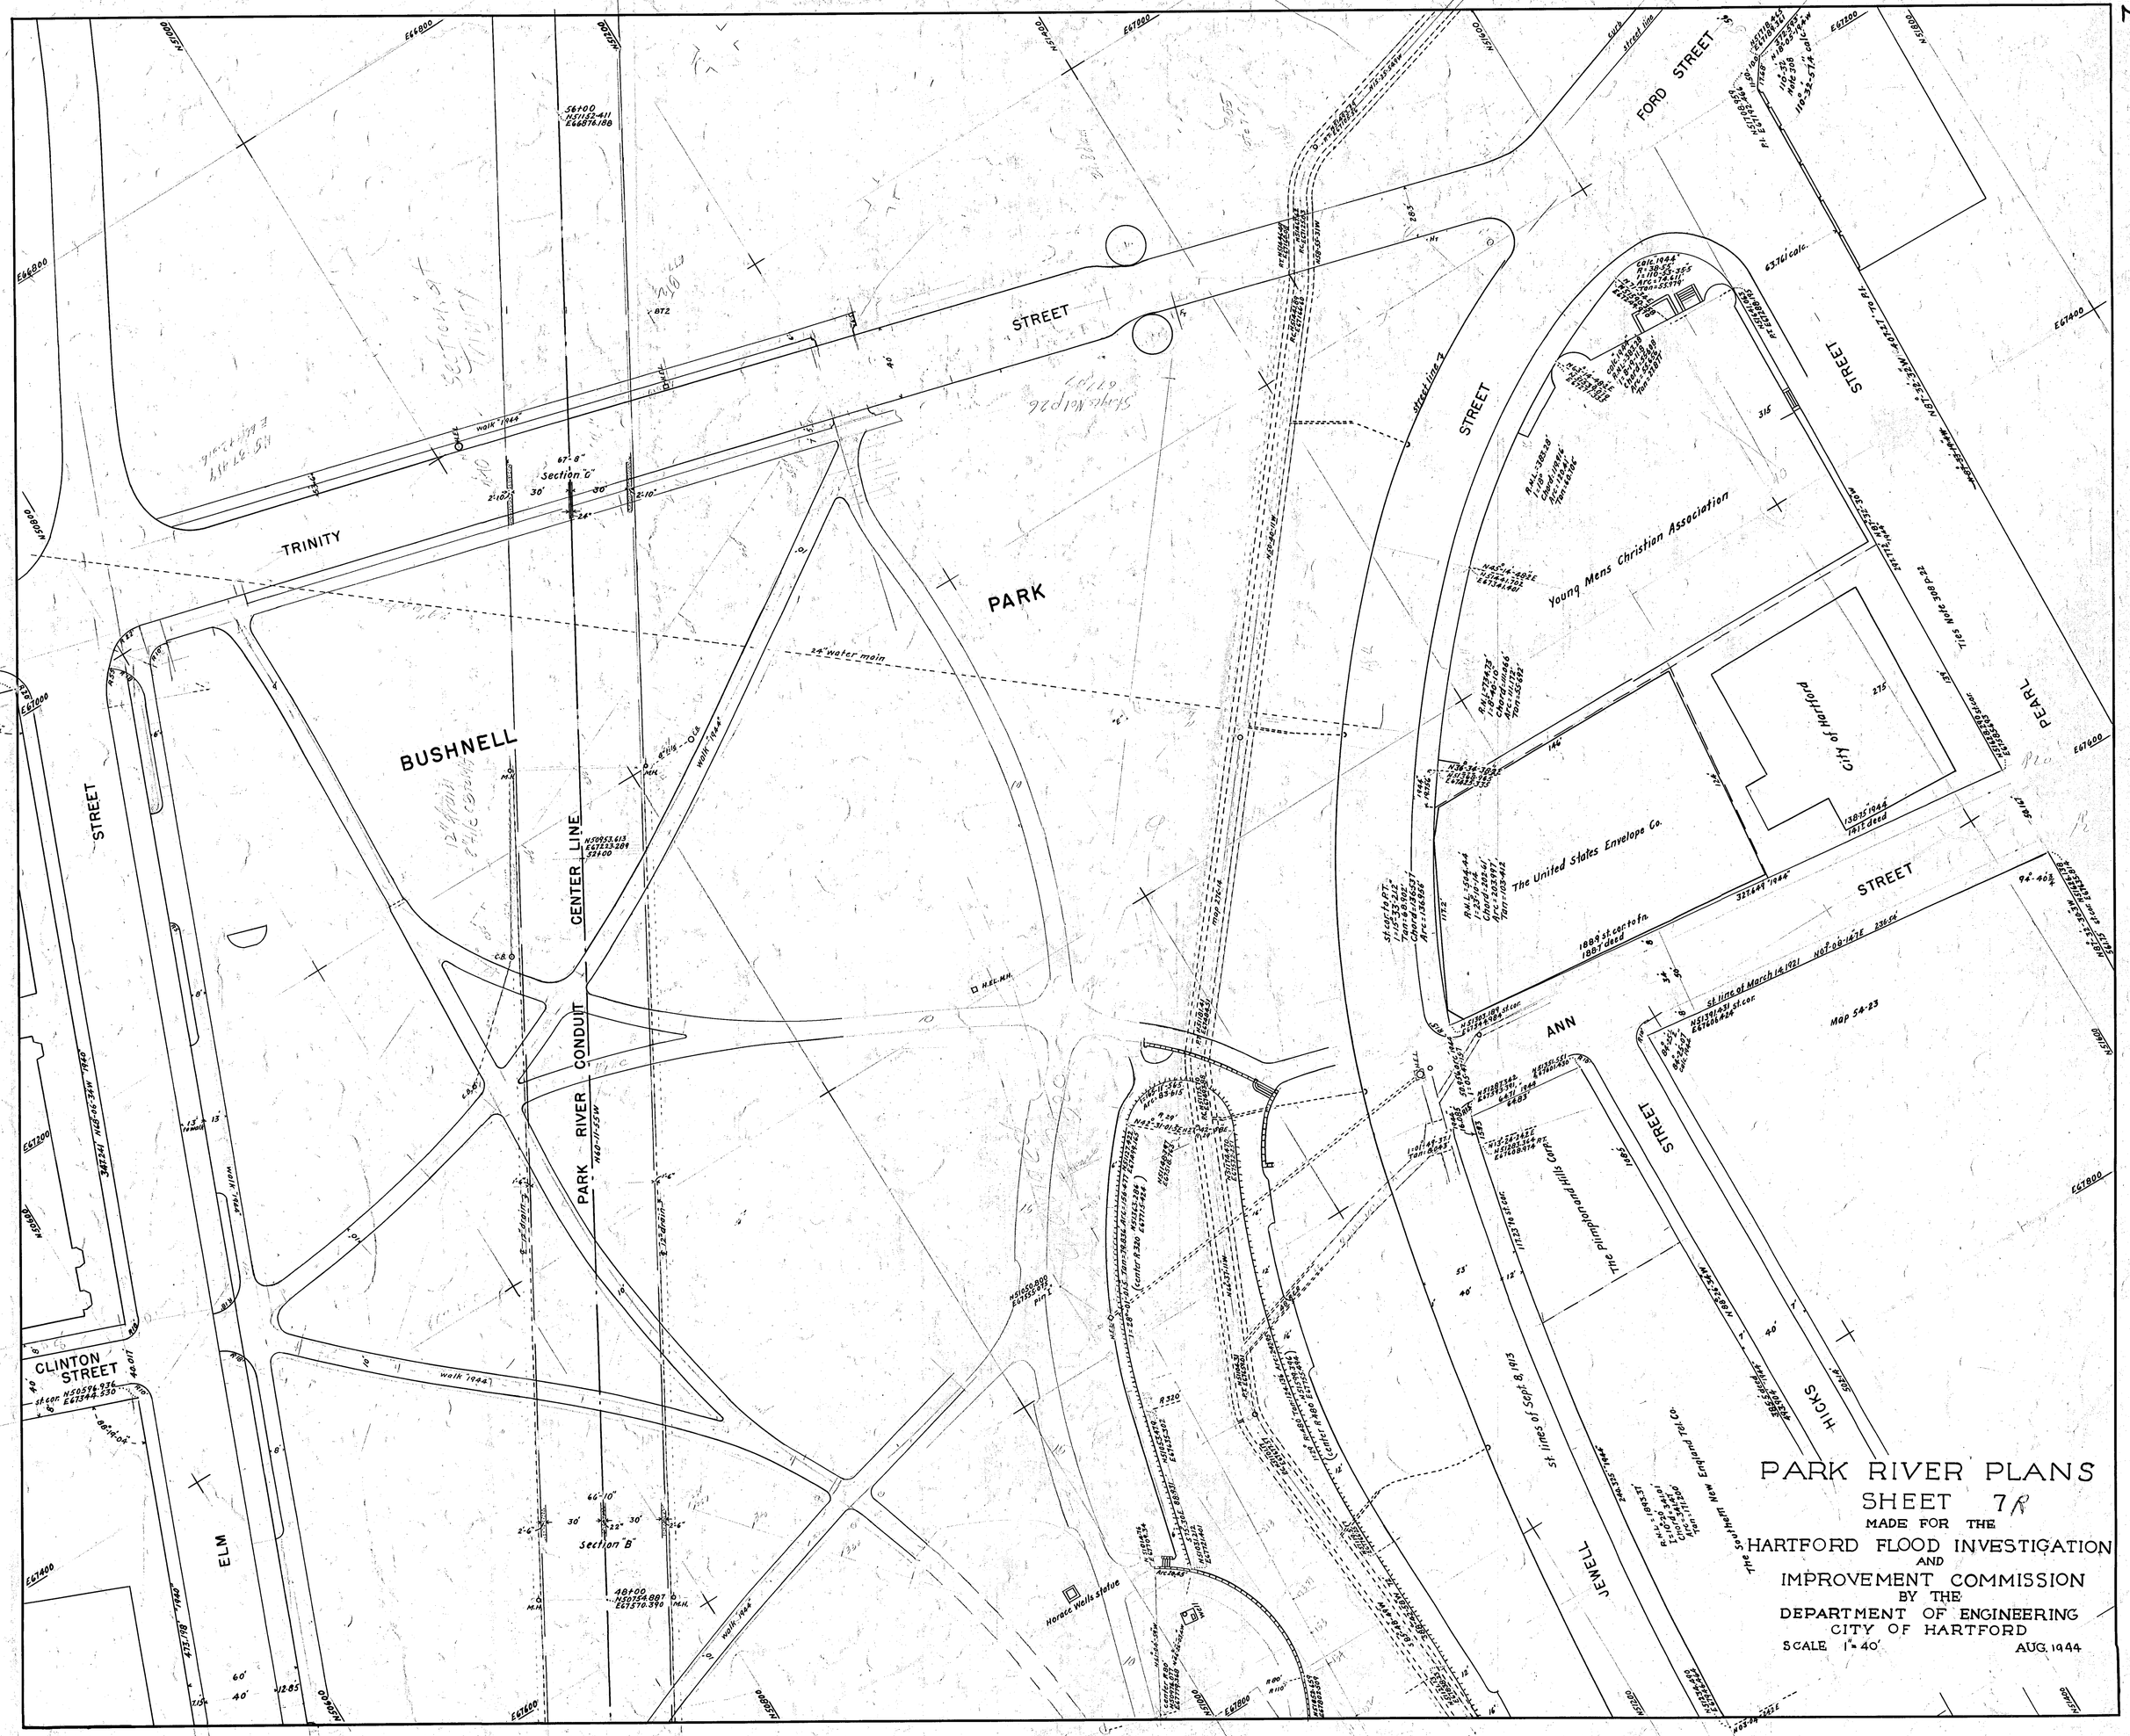
PARK RIVER PLANS
SHEET 7
MADE FOR THE
HARTFORD FLOOD INVESTIGATION
AND
IMPROVEMENT COMMISSION
BY THE
DEPARTMENT OF ENGINEERING
CITY OF HARTFORD
SCALE 1" = 40'
AUG. 1944
TRINITY
STREET
PARK
BUSHNELL
STREET
CENTER LINE
PARK RIVER CONDUIT
CLINTON STREET
ELM
STREET
FORD STREET
STREET
Young Mens Christian Association
City of Hartford
The United States Envelope Co.
STREET
PEARL
ANN
STREET
The Plimpton and Hills Corp.
HICKS
STREET
JEWELL
The Southern New England Tel. Co.
24" water main
walk 1944
Section "C"
Section "B"
Horace Wells statue
Map 54-23