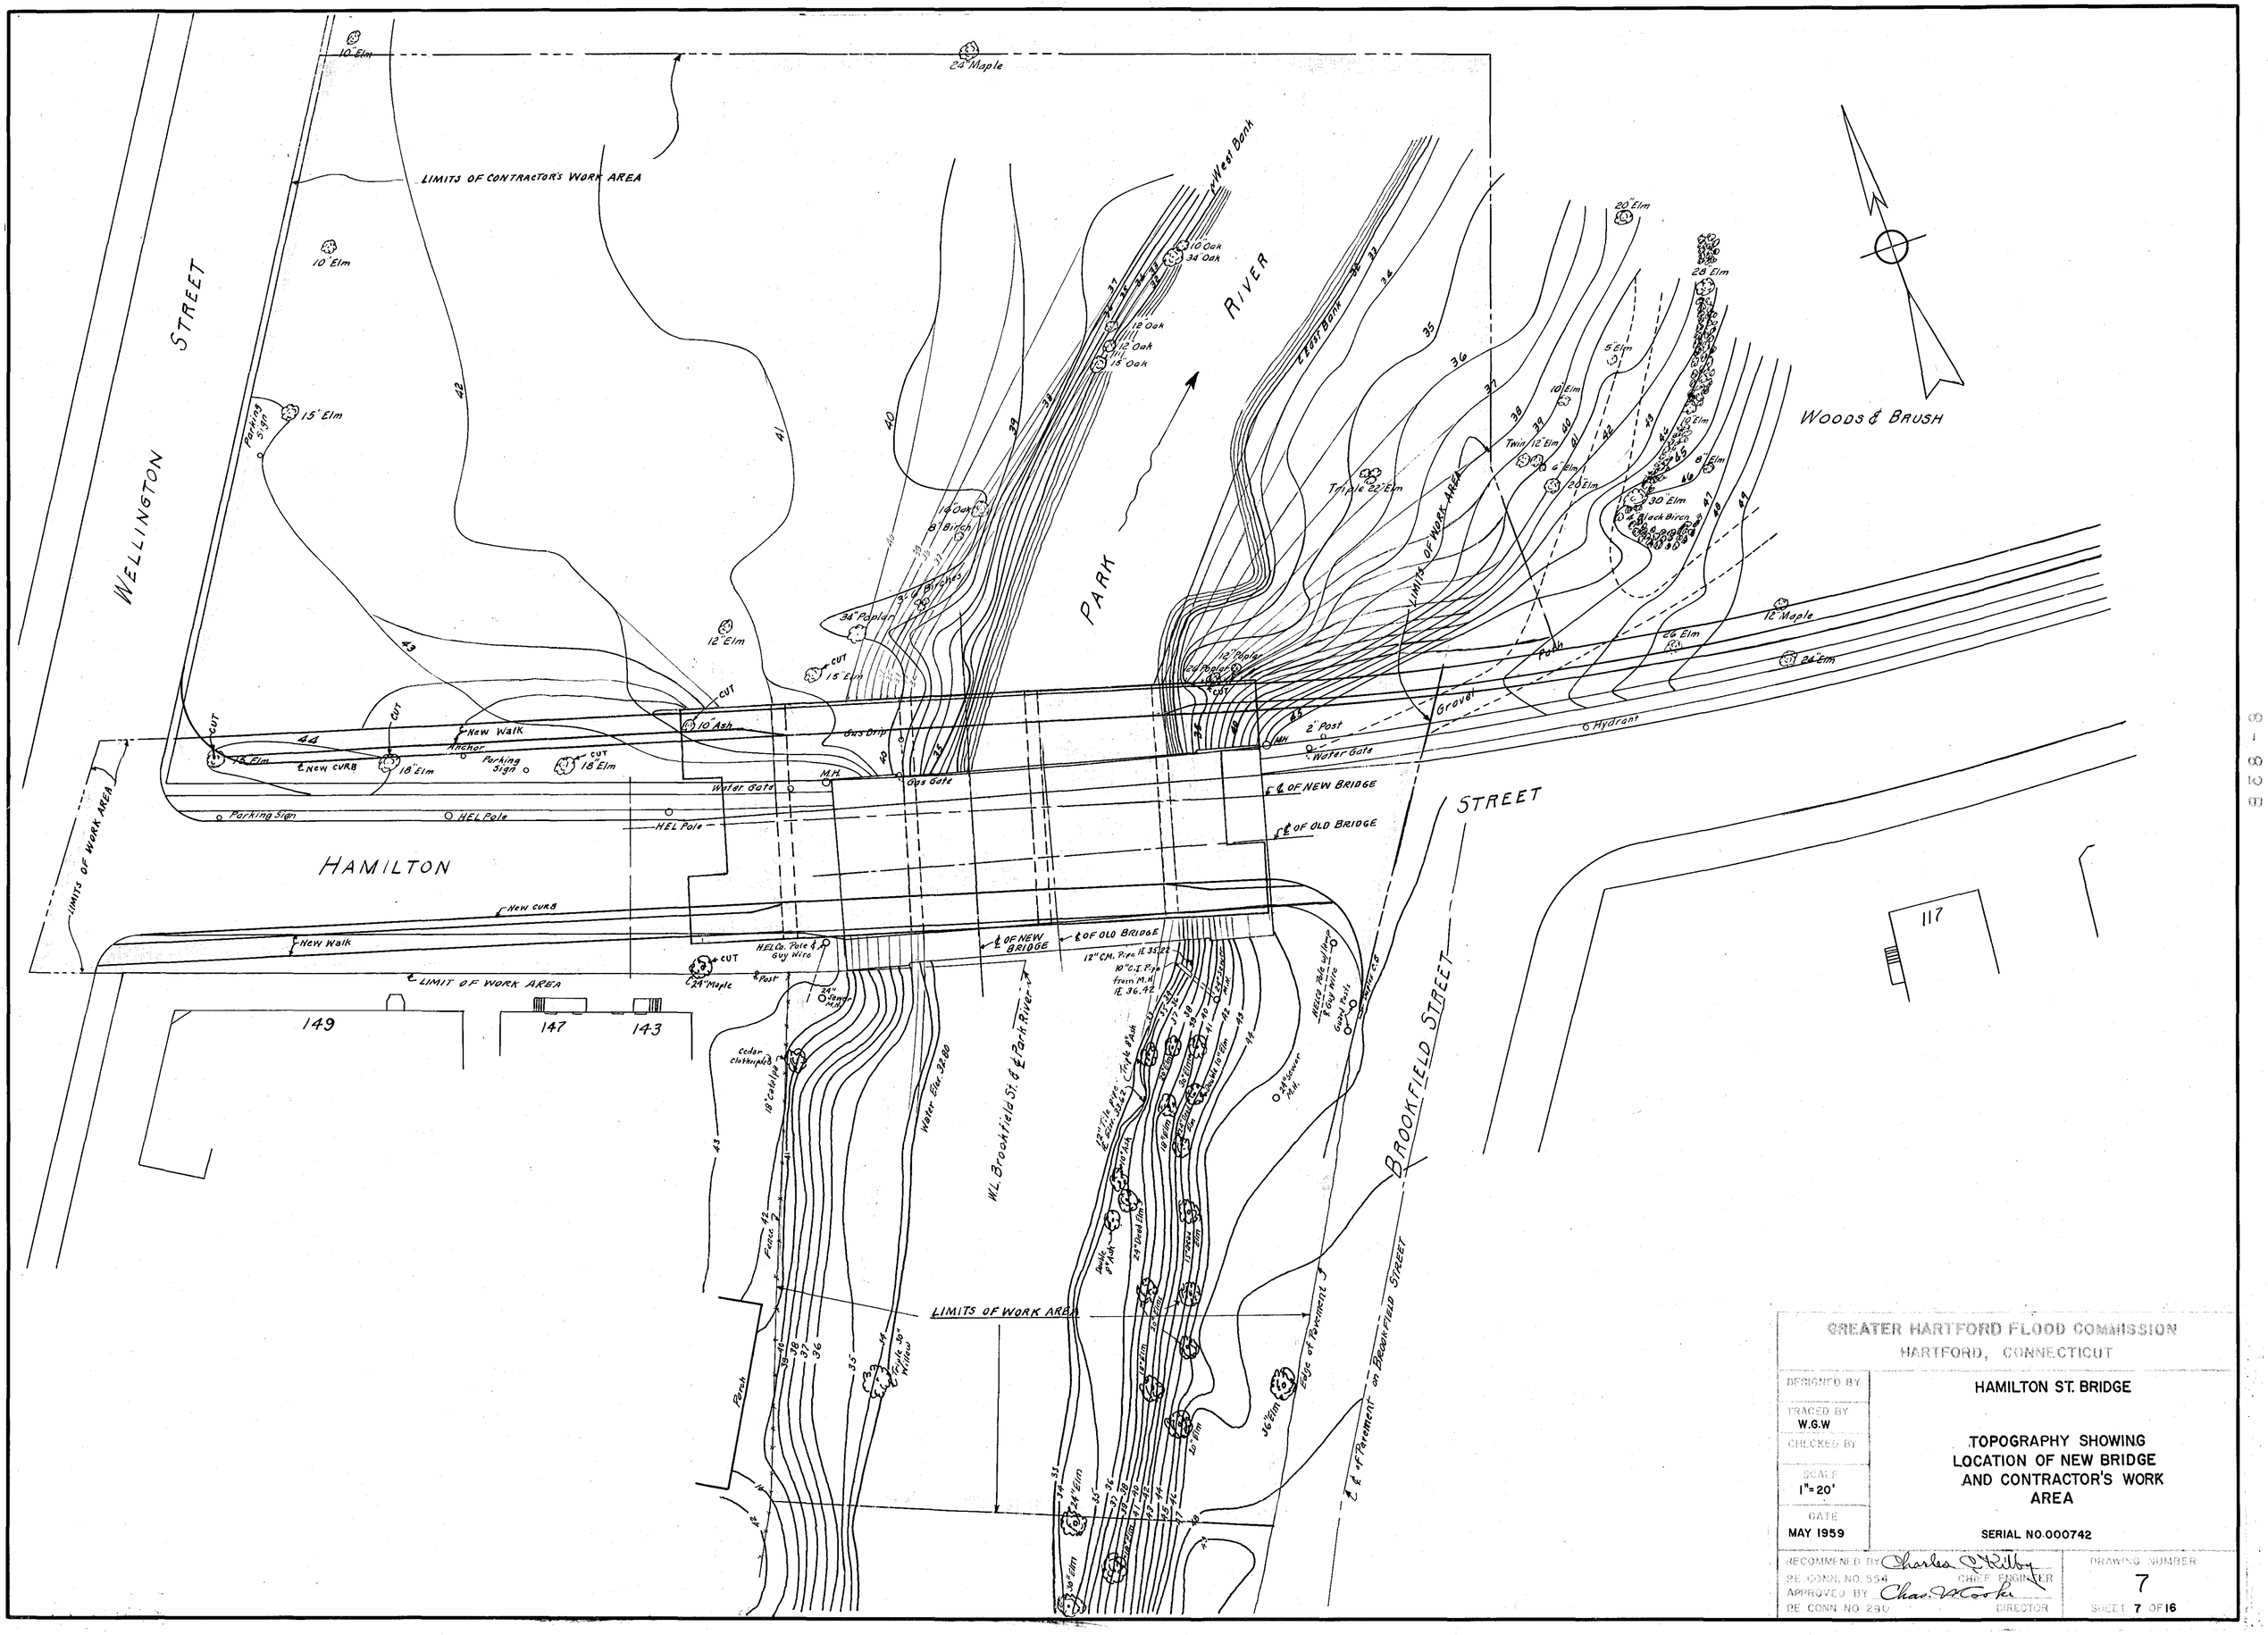

GREATER HARTFORD FLOOD COMMISSION
HARTFORD, CONNECTICUT

DESIGNED BY	HAMILTON ST. BRIDGE
TRACED BY W.G.W	TOPOGRAPHY SHOWING LOCATION OF NEW BRIDGE AND CONTRACTOR'S WORK AREA
CHECKED BY	
SCALE 1"=20'	
DATE MAY 1959	SERIAL NO. 000742
RECOMMENDED BY Charles S. Kilby, CHIEF ENGINEER, PE CONN. NO. 554	DRAWING NUMBER 7
APPROVED BY Chas. H. Cooke, DIRECTOR, PE CONN NO 290	SHEET 7 OF 16