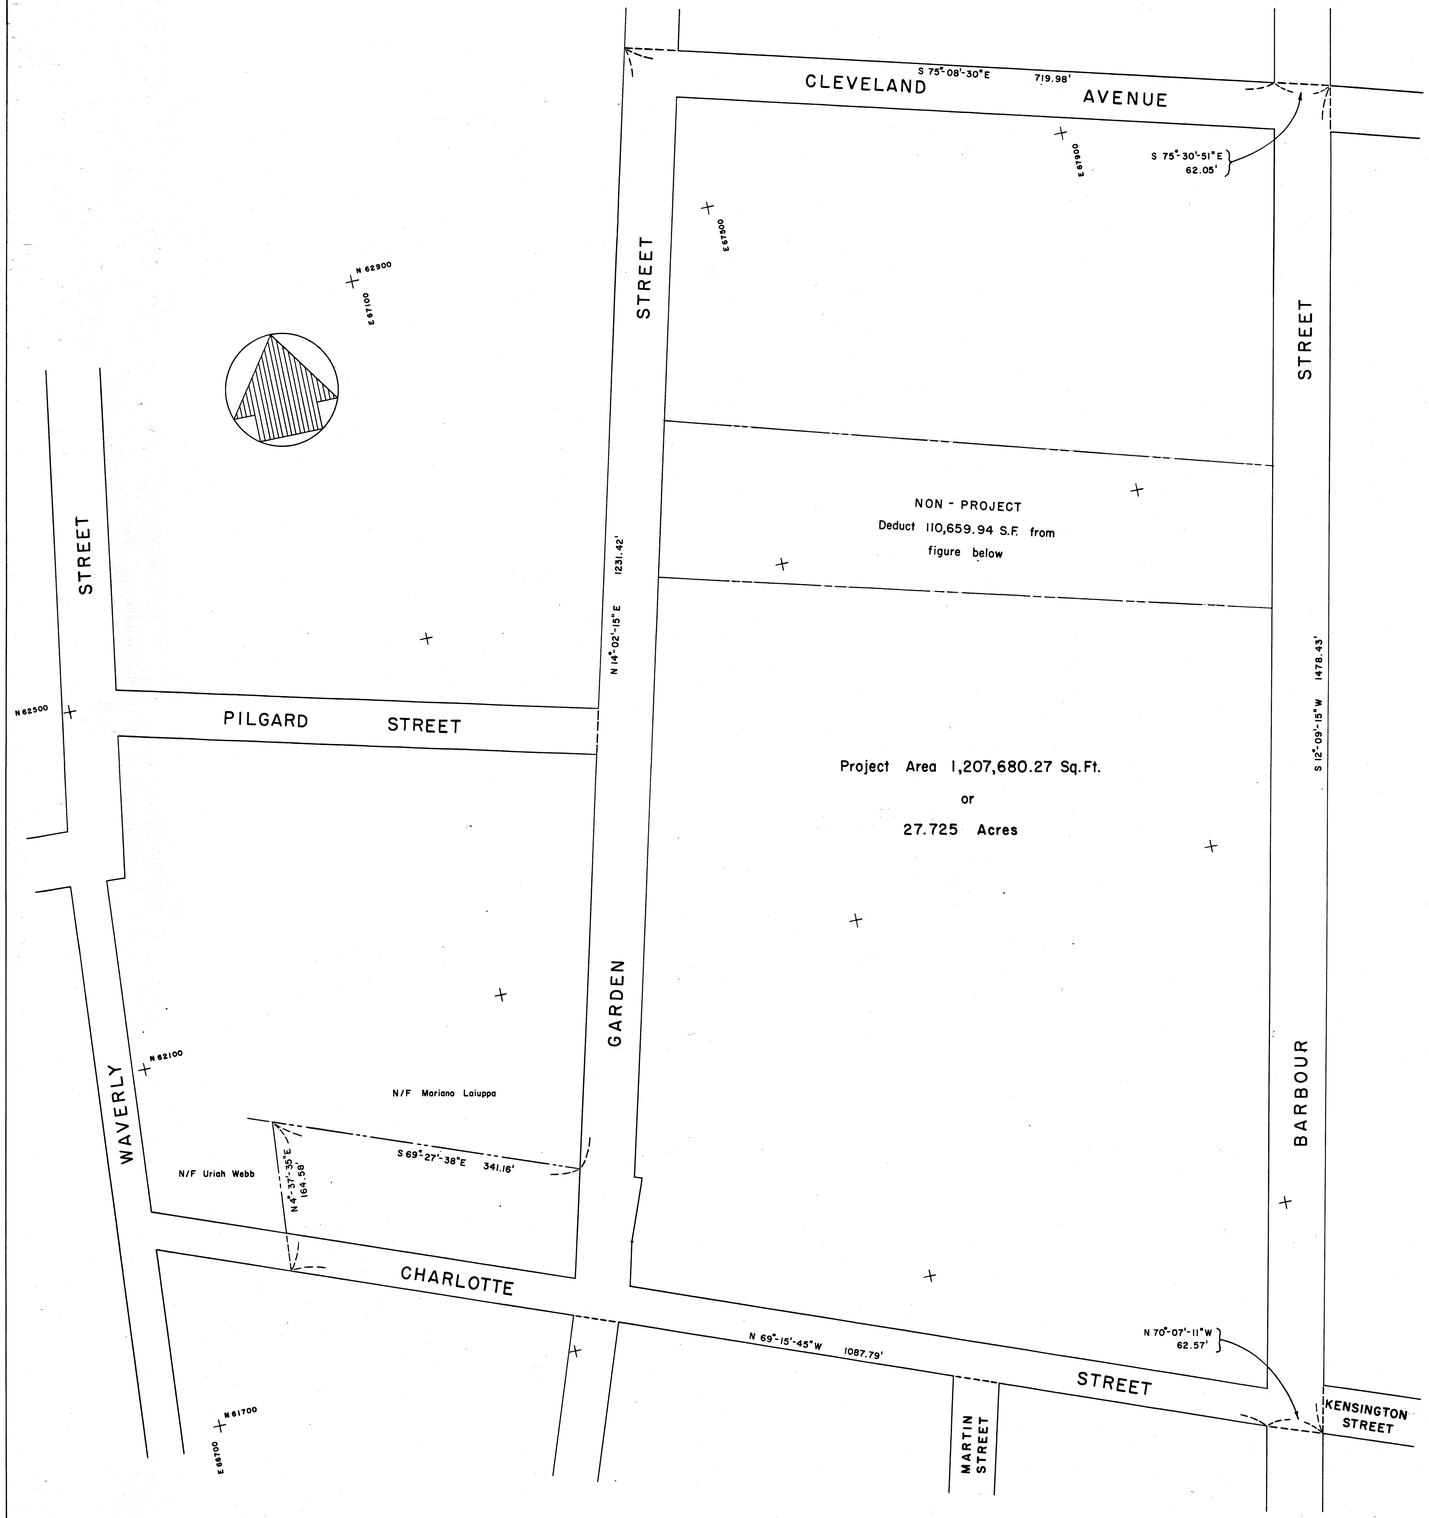

CITY OF HARTFORD, CONNECTICUT
DEPARTMENT OF ENGINEERING

BARBOUR-CHARLOTTE STREET PROJECT

BOUNDARY DESCRIPTION MAP

PREPARED BY: John L. Lorenz — DEVELOPMENT ENGINEER: George C. Heffner — APPROVED: Peter A. Rousseau

DESIGN R.L.L. DRAWN R.L.L. CAD BOOK NO. 09856 A
TRACED R.L.L. CHKD J.L.L. SCALE 1" = 50' MARCH 1967