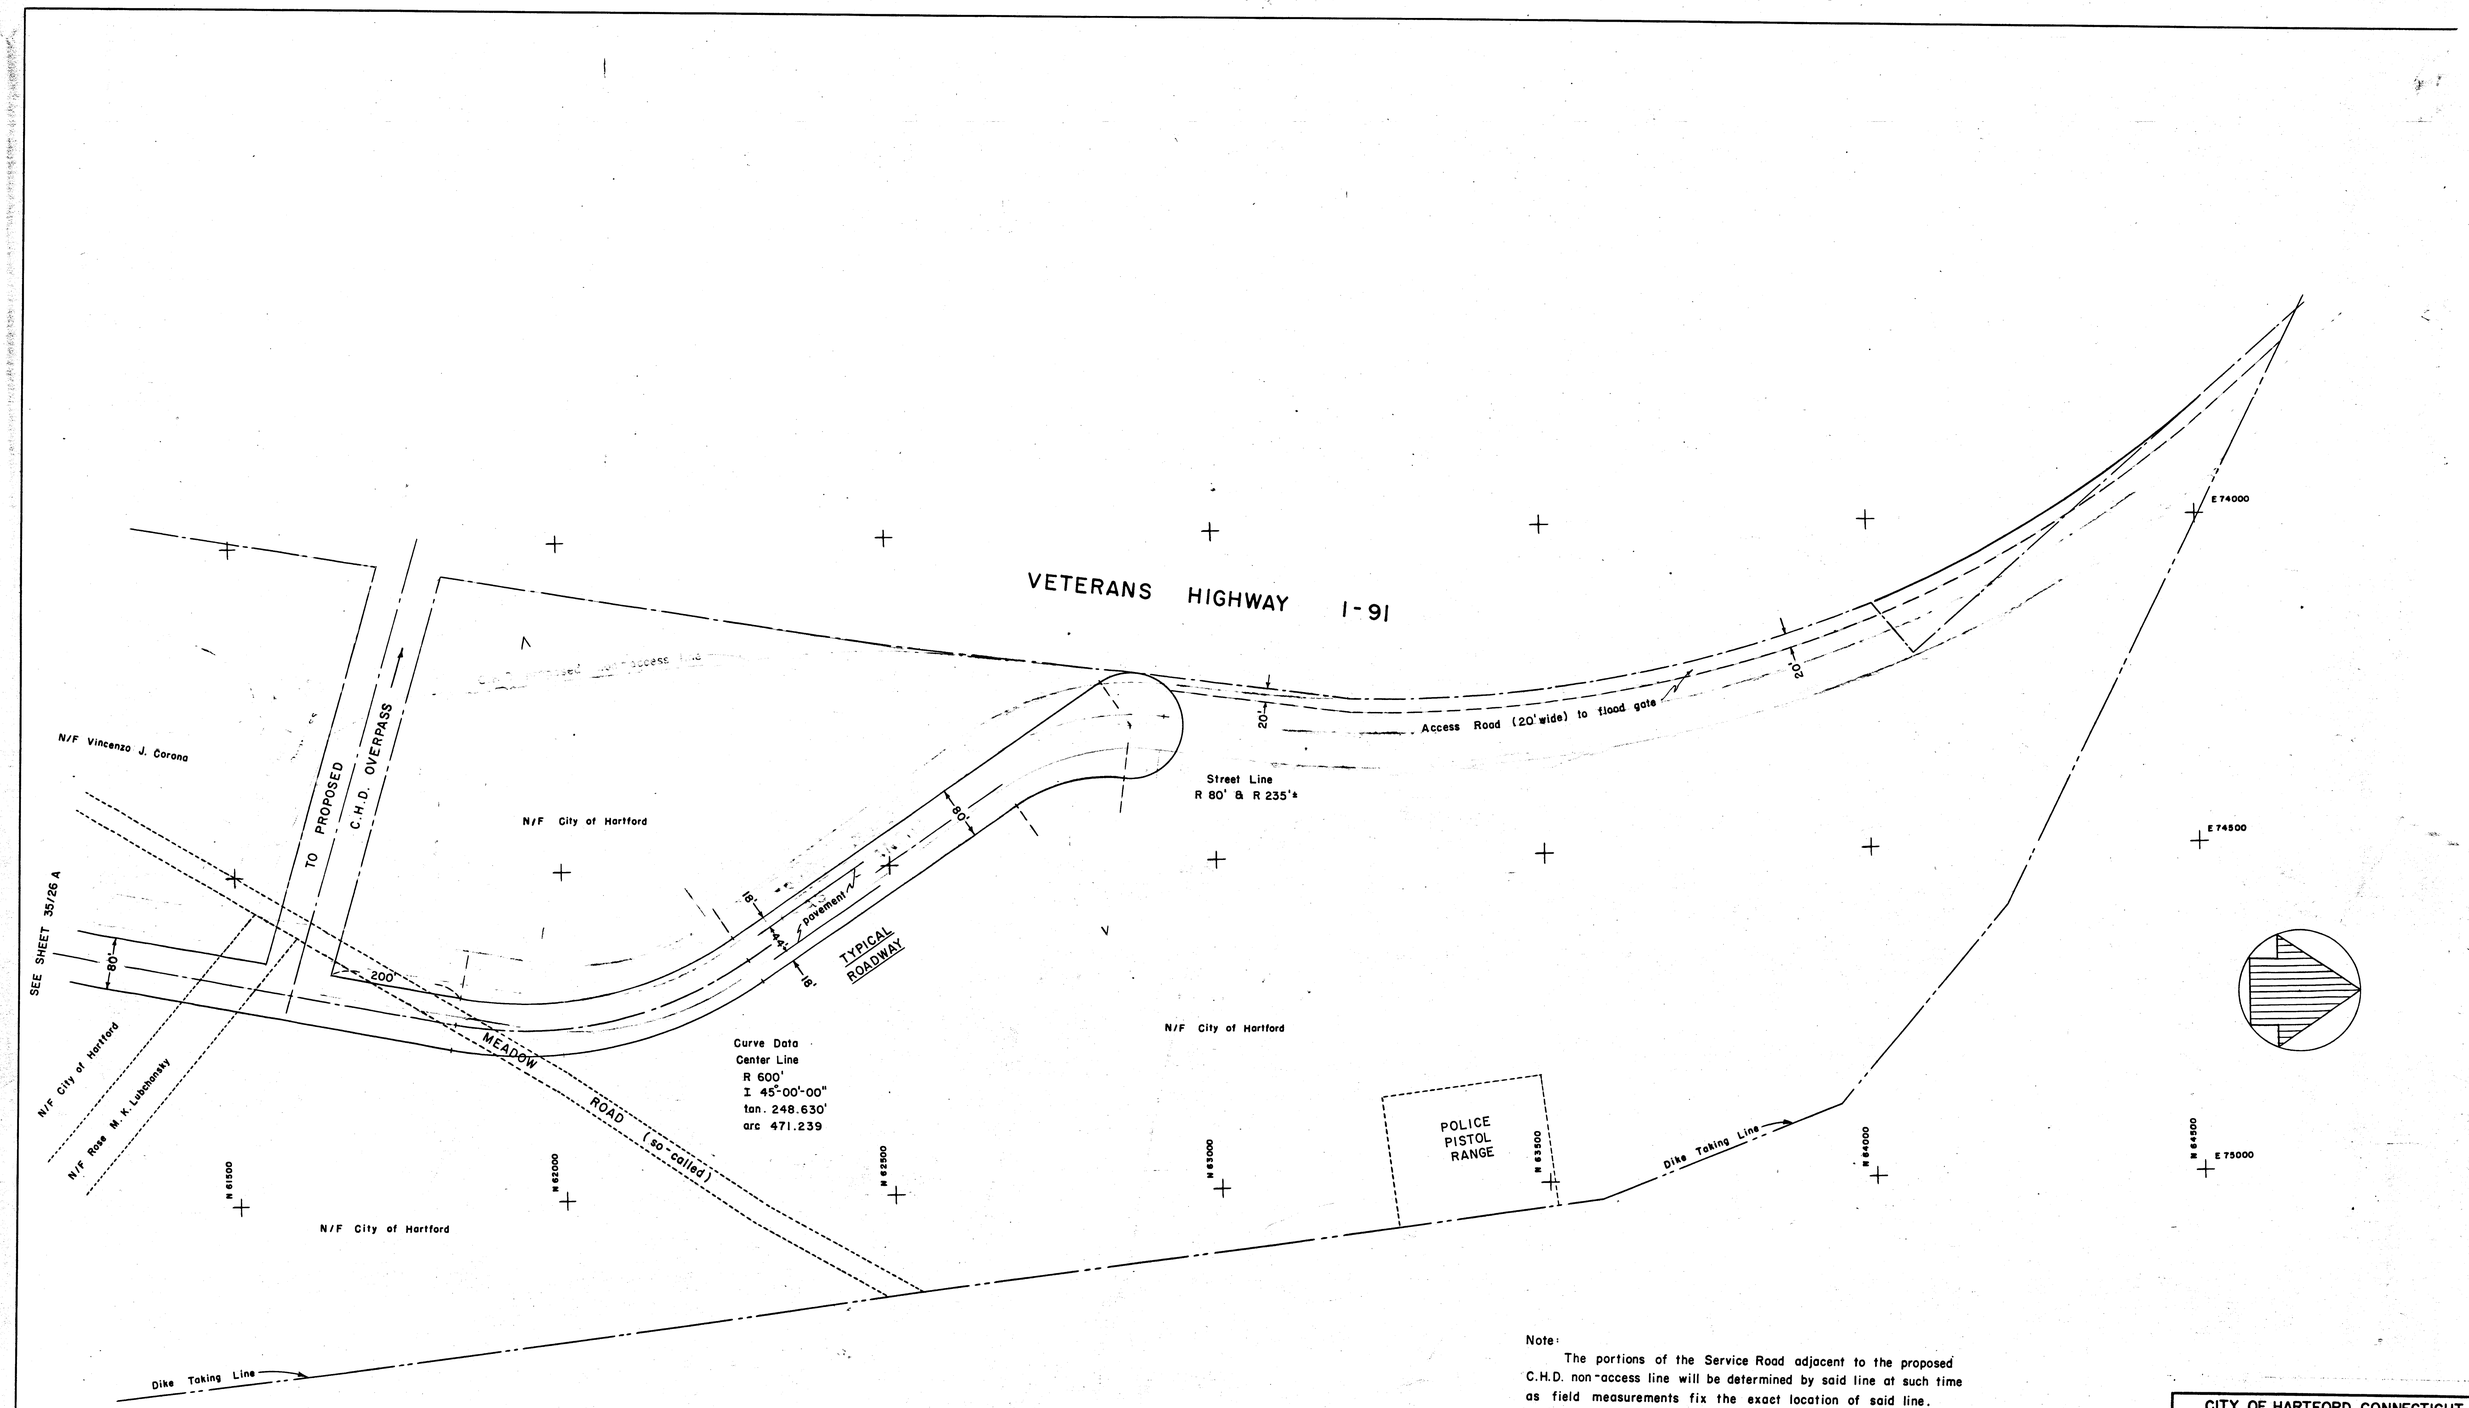

Note:

The portions of the Service Road adjacent to the proposed C.H.D. non-access line will be determined by said line at such time as field measurements fix the exact location of said line.

Present information, as shown on preliminary C.H.D. plan, indicates a discrepancy in the location of the northerly portion of this Service Road in its relation to the Dike Taking Line.

R.L.L. 7-9-65

CITY OF HARTFORD, CONNECTICUT DEPARTMENT OF ENGINEERING		
PROPOSED LAYOUT SERVICE ROAD EAST BRANCH Sheet 2 of 2		
SUBMITTED DIVISION ENGINEER	RECOMMENDED ASST. CITY ENG.	APPROVED CITY ENGINEER
DESIGN — DRAWN R.L.L.	DAYBOOK NO. 09897	
TRACED R.L.L. CHECK J.L.L.	SCALE 1" = 100' DATE FEBRUARY 1967	

MARCH 1969