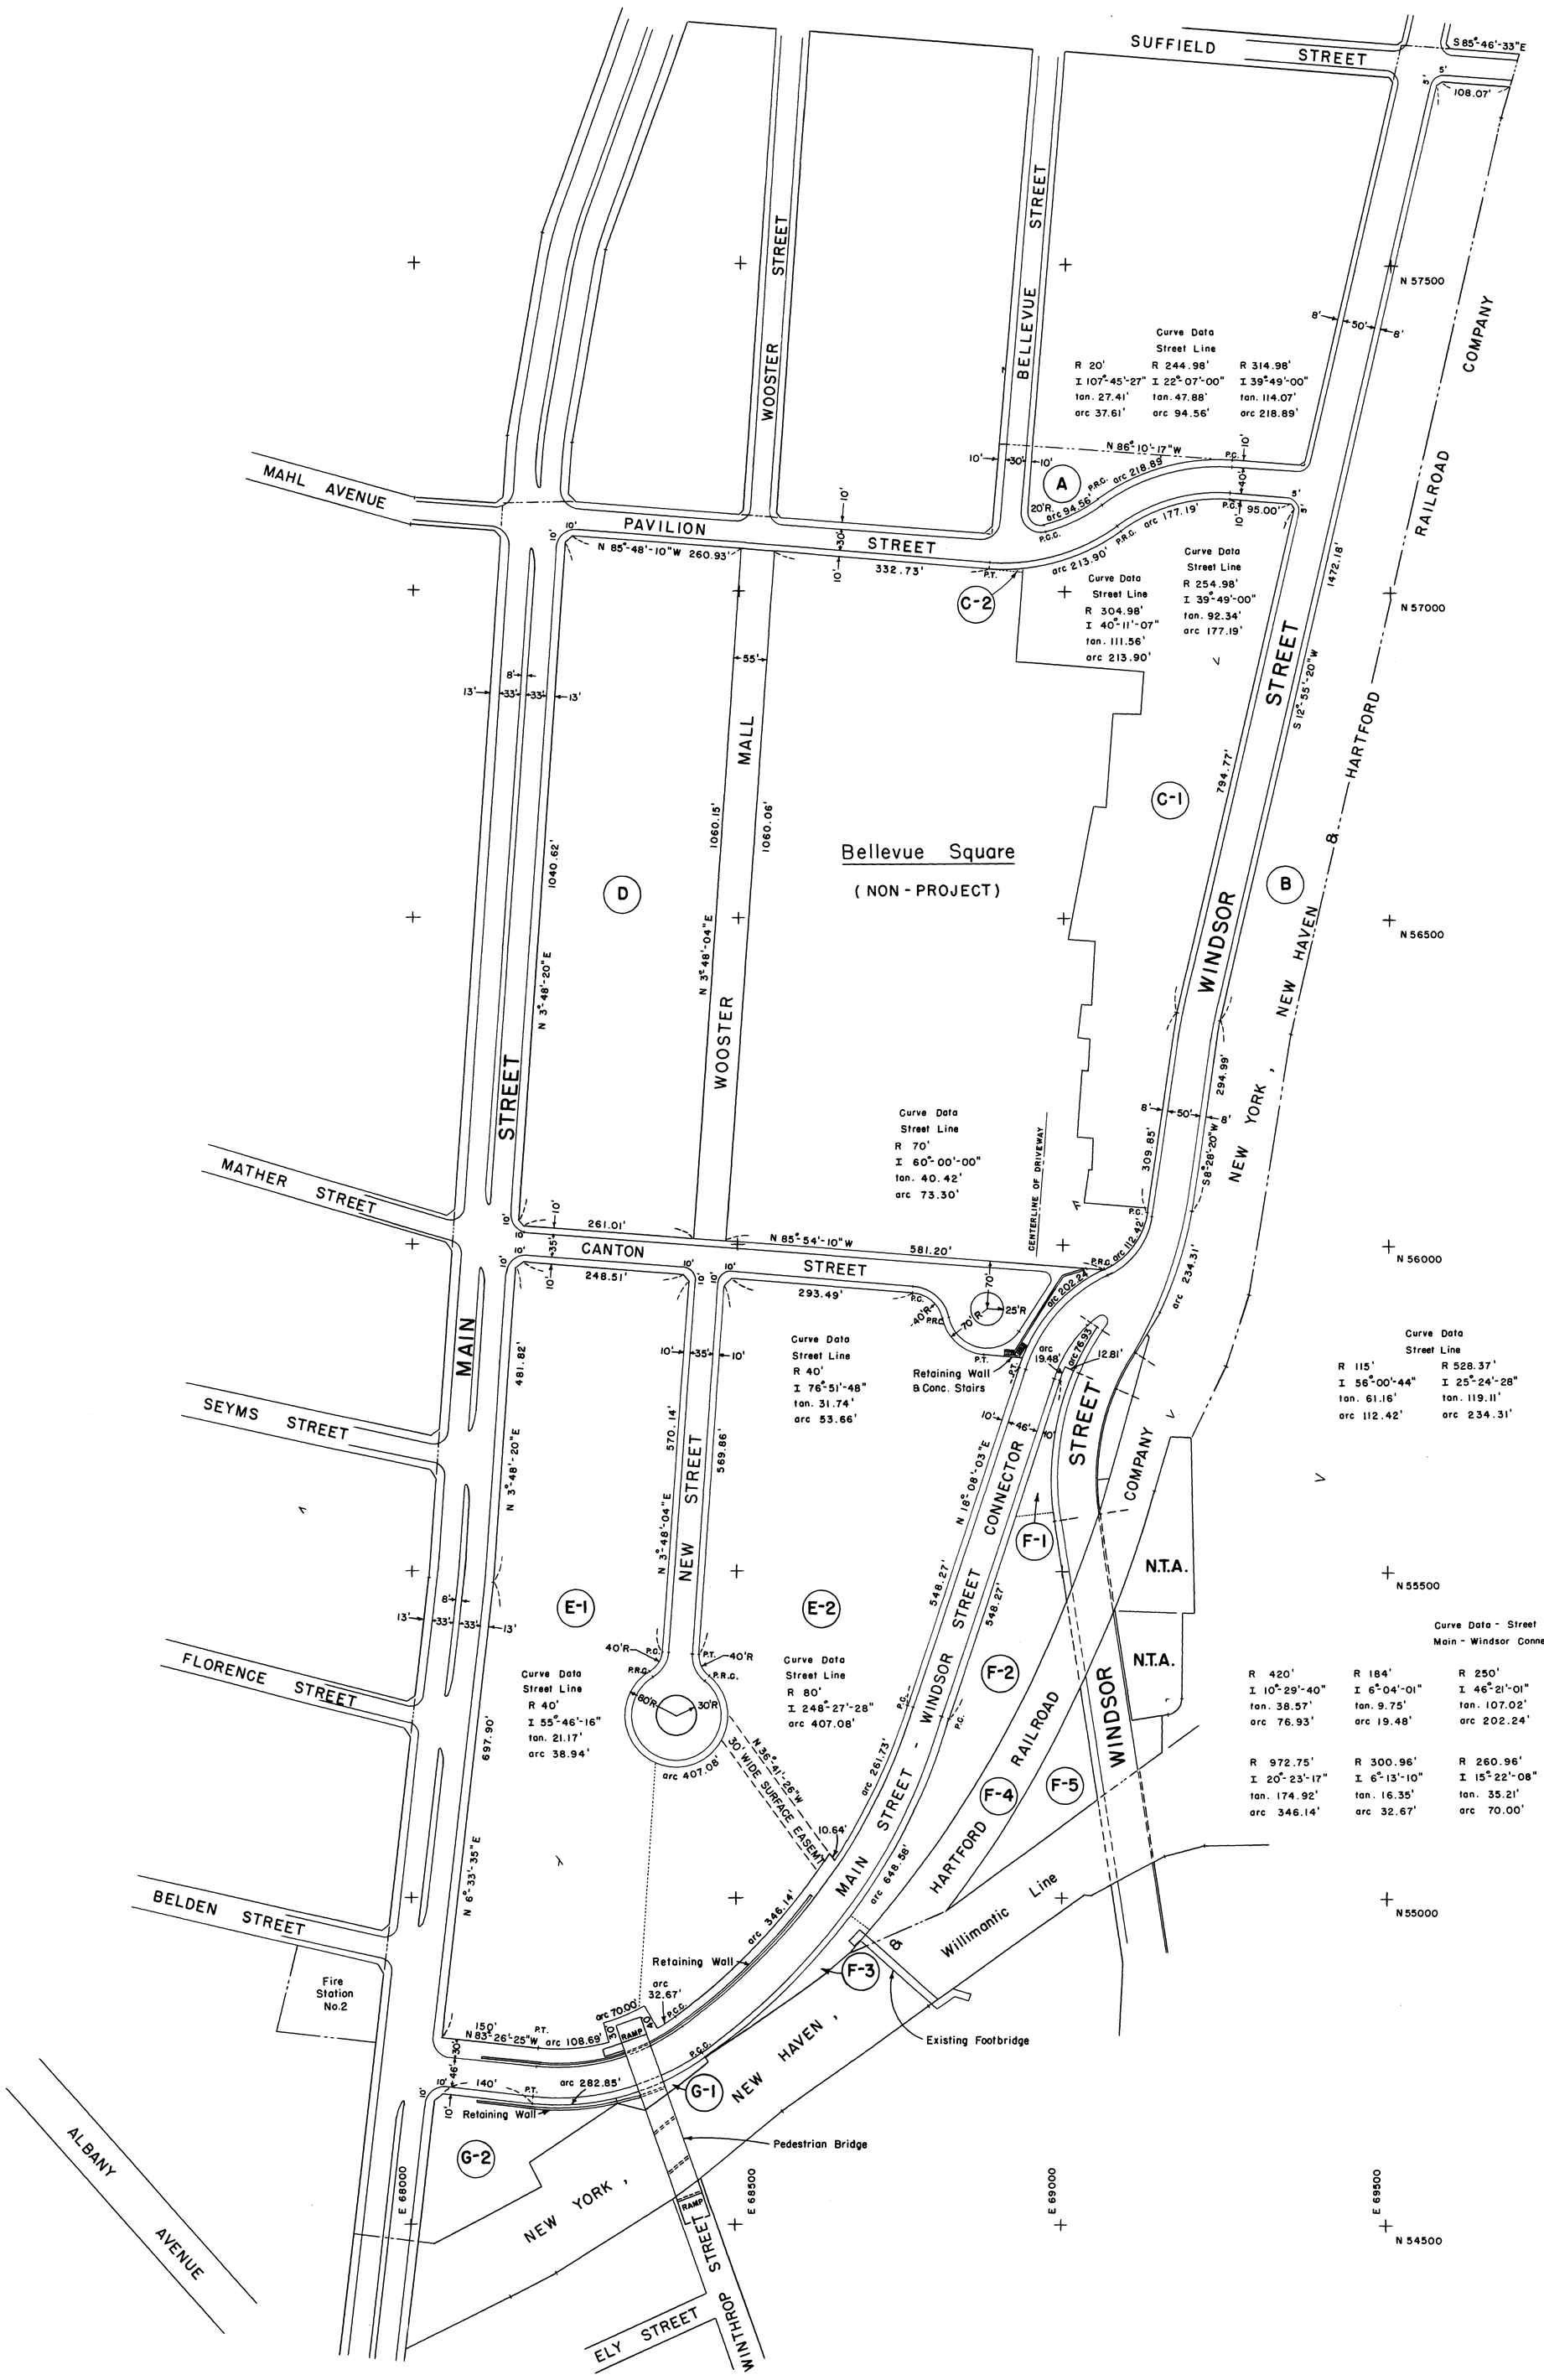

SOUTH ARSENAL PROJECT

HARTFORD REDEVELOPMENT AGENCY

1000 900 800 700 600 500 400 300 200 100 0 500 1000

MAP NO.

CITY OF HARTFORD, CONNECTICUT
DEPARTMENT OF ENGINEERING

SOUTH ARSENAL PROJECT
PROPOSED STREET & CURB LINES

SUBMITTED — DIVISION ENGINEER
RECOMMENDED — ASST. CITY ENG.
APPROVED — CITY ENGINEER

DESIGN R.L.L. DRAWN R.L.L.
TRACED R.L.L. CHECK J.D.G.

DAYBOOK NO. 010034
SCALE 1" = 100'
DATE MAY 1968

STANPAL CO. WHITESTONE, N.Y. U.S.A.