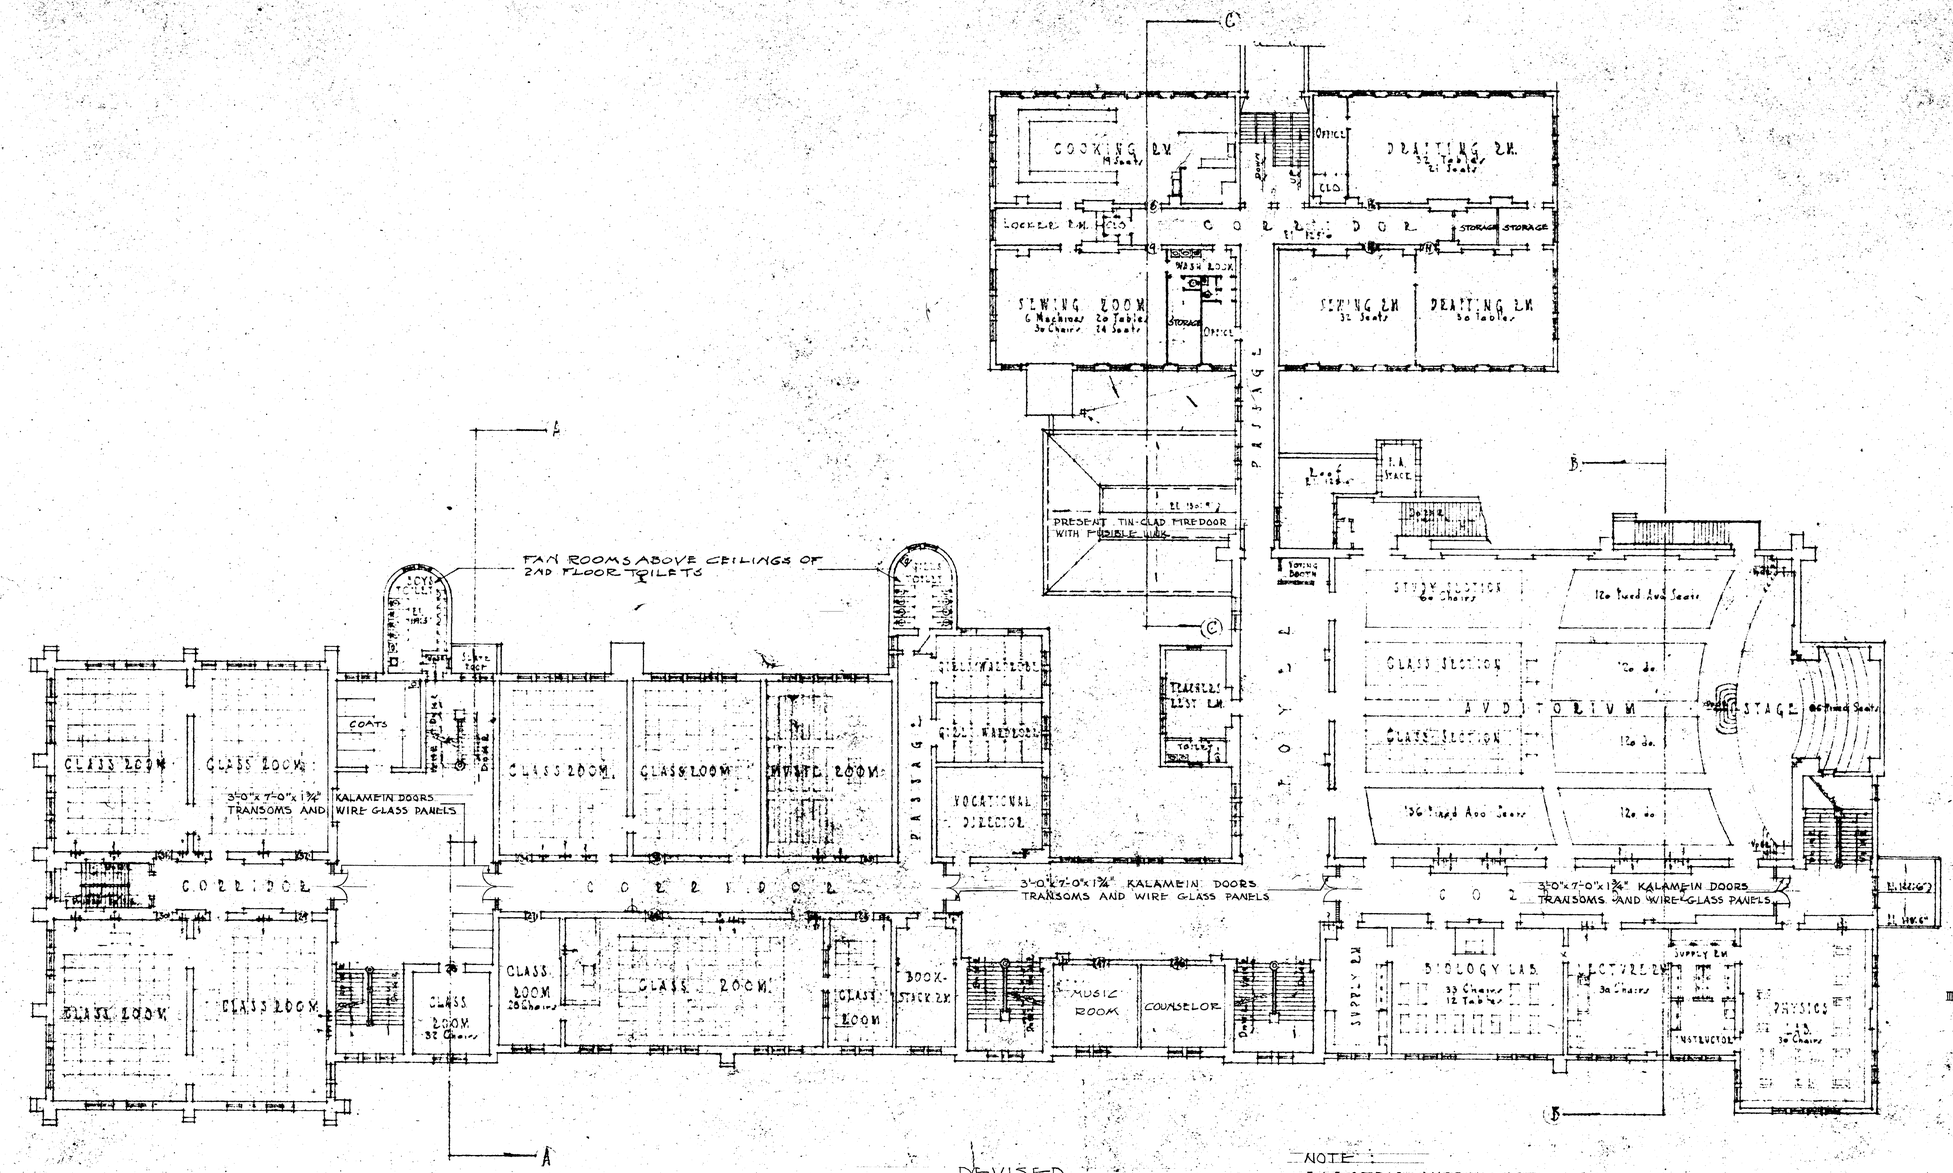

LEGEND

2" x 6" STUDS. 12" O.C. ½" SHEETROCK AND 3/16" STONE WALLBOARD WAINSCOTING

REVISED

SECOND FLOOR PLAN

SCALE 1/16" = 1'-0"

NOTE:
ELECTRIC WORK NOT INCLUDED IN THIS CONTRACT

VERIFY EXISTING CONDITIONS AND DIMENSIONS AT BUILDING

SHEET 3

CITY OF HARTFORD, CONNECTICUT
DEPARTMENT OF ENGINEERING

ALTERATIONS
HARTFORD PUBLIC HIGH SCHOOL
39 HOPKINS STREET
HOPKINS JT. BUILDING

SUBMITTED	RECOMMENDED	APPROVED
Daniel J. Tracey Jr. DIVISION ENGINEER	Winfred H. Dillon ASST. CITY ENG.	Charles A. Shultz CITY ENGINEER

DESIGN _____ DRAWN D.A.G.
TRACED _____ CHECKED E.J.S.

DAYBOOK NO. 09047 C
REVISED MARCH 21-1951
DATE - MARCH 30-1950