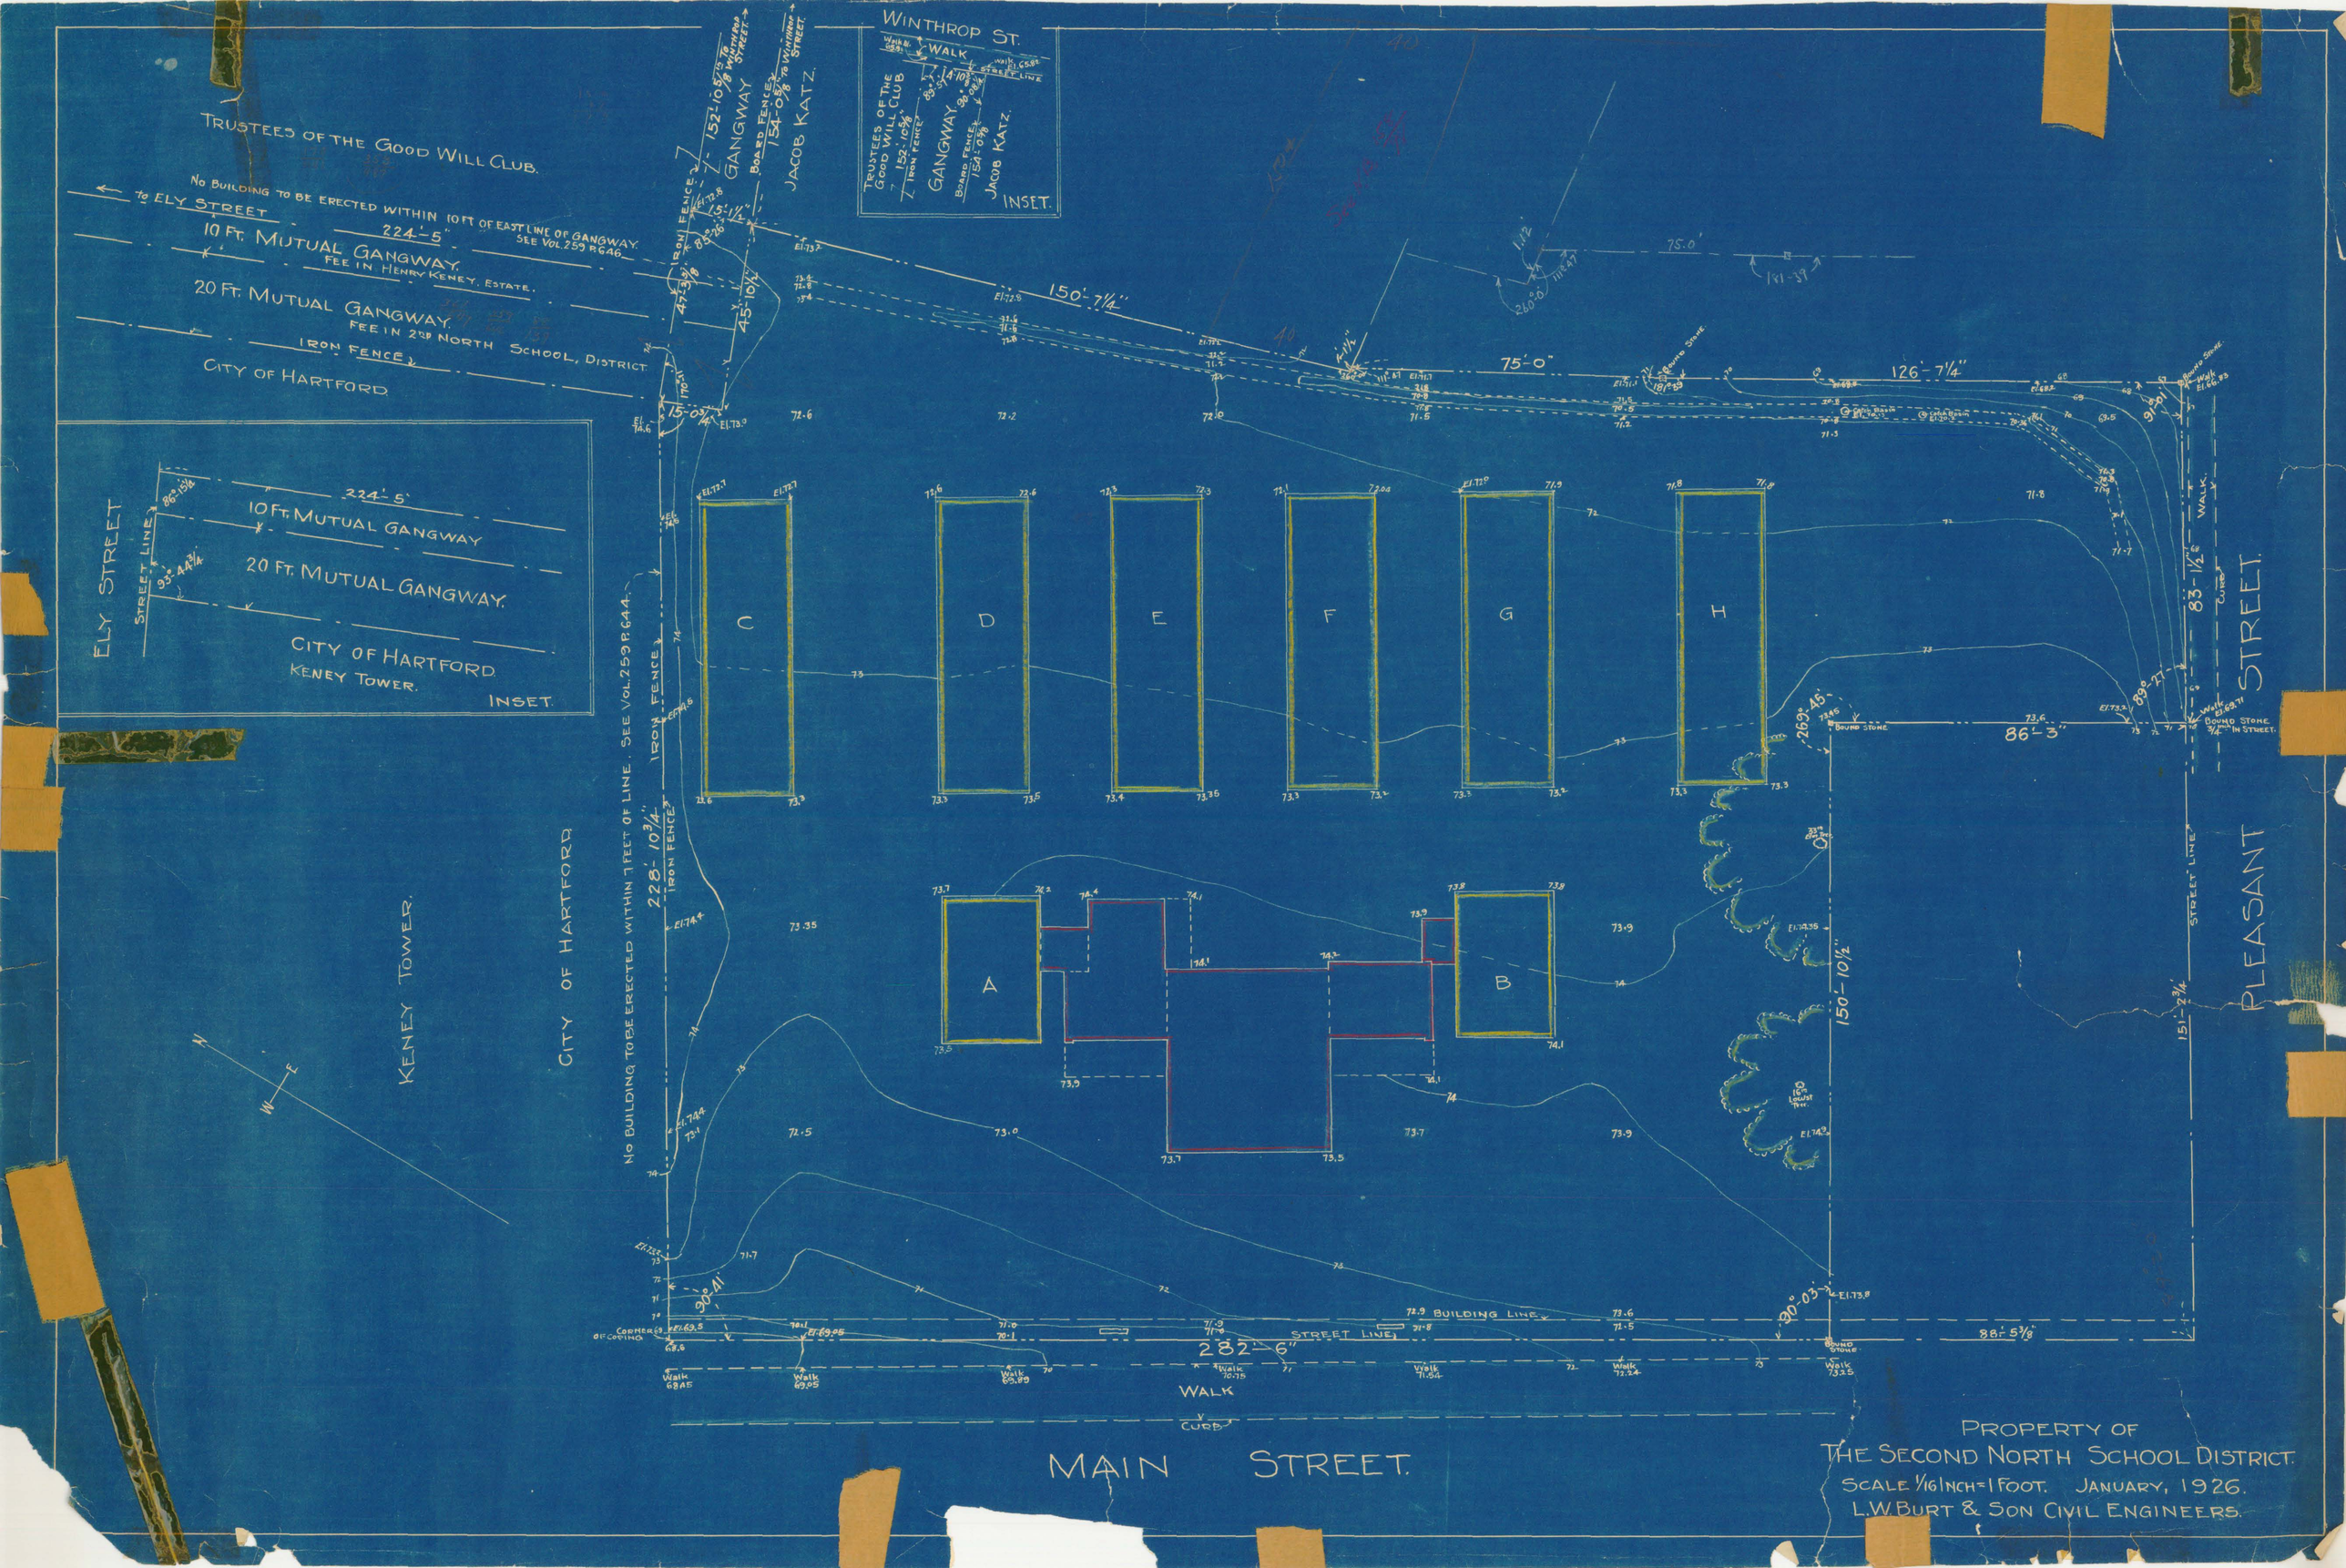
TRUSTEES OF THE GOOD WILL CLUB.
No BUILDING TO BE ERECTED WITHIN 10 FT. OF EAST LINE OF GANGWAY. SEE VOL. 259 P. 646
to ELY STREET
224'-5"
10 FT. MUTUAL GANGWAY.
FEE IN HENRY KENEY. ESTATE.
20 FT. MUTUAL GANGWAY.
FEE IN 2ND NORTH SCHOOL DISTRICT.
IRON FENCE
CITY OF HARTFORD
152'-10 5/8" to WESTWARD STREET
GANGWAY
BOARD FENCE
154'-0 5/8" to WINTHROP STREET
JACOB KATZ.
WINTHROP ST.
WALK
STREET LINE
INSET.
ELY STREET
STREET LINE
224'-5"
10 FT. MUTUAL GANGWAY
20 FT. MUTUAL GANGWAY.
CITY OF HARTFORD
KENEY TOWER.
INSET.
No BUILDING TO BE ERECTED WITHIN 7 FEET OF LINE. SEE VOL. 259 P. 644.
228'-10 3/4"
IRON FENCE
KENEY TOWER.
CITY OF HARTFORD
150'-7 1/4"
75'-0"
126'-7 1/4"
91'-0"
83'-1 1/2"
WALK
STREET.
PLEASANT
STREET LINE
151'-2 3/4"
150'-10 1/2"
86'-3"
88'-5 3/8"
282'-6"
STREET LINE
BUILDING LINE
WALK
CURB
MAIN STREET.
A
B
C
D
E
F
G
H
PROPERTY OF
THE SECOND NORTH SCHOOL DISTRICT.
SCALE 1/16 INCH = 1 FOOT. JANUARY, 1926.
L.W. BURT & SON CIVIL ENGINEERS.