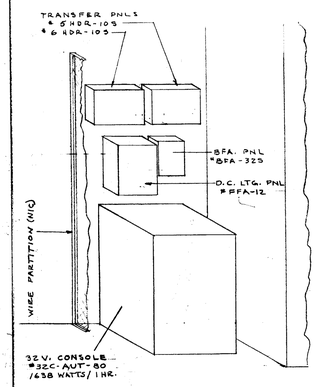

ISOMETRIC OF EMERGENCY EQUIPMENT

NO SCALE

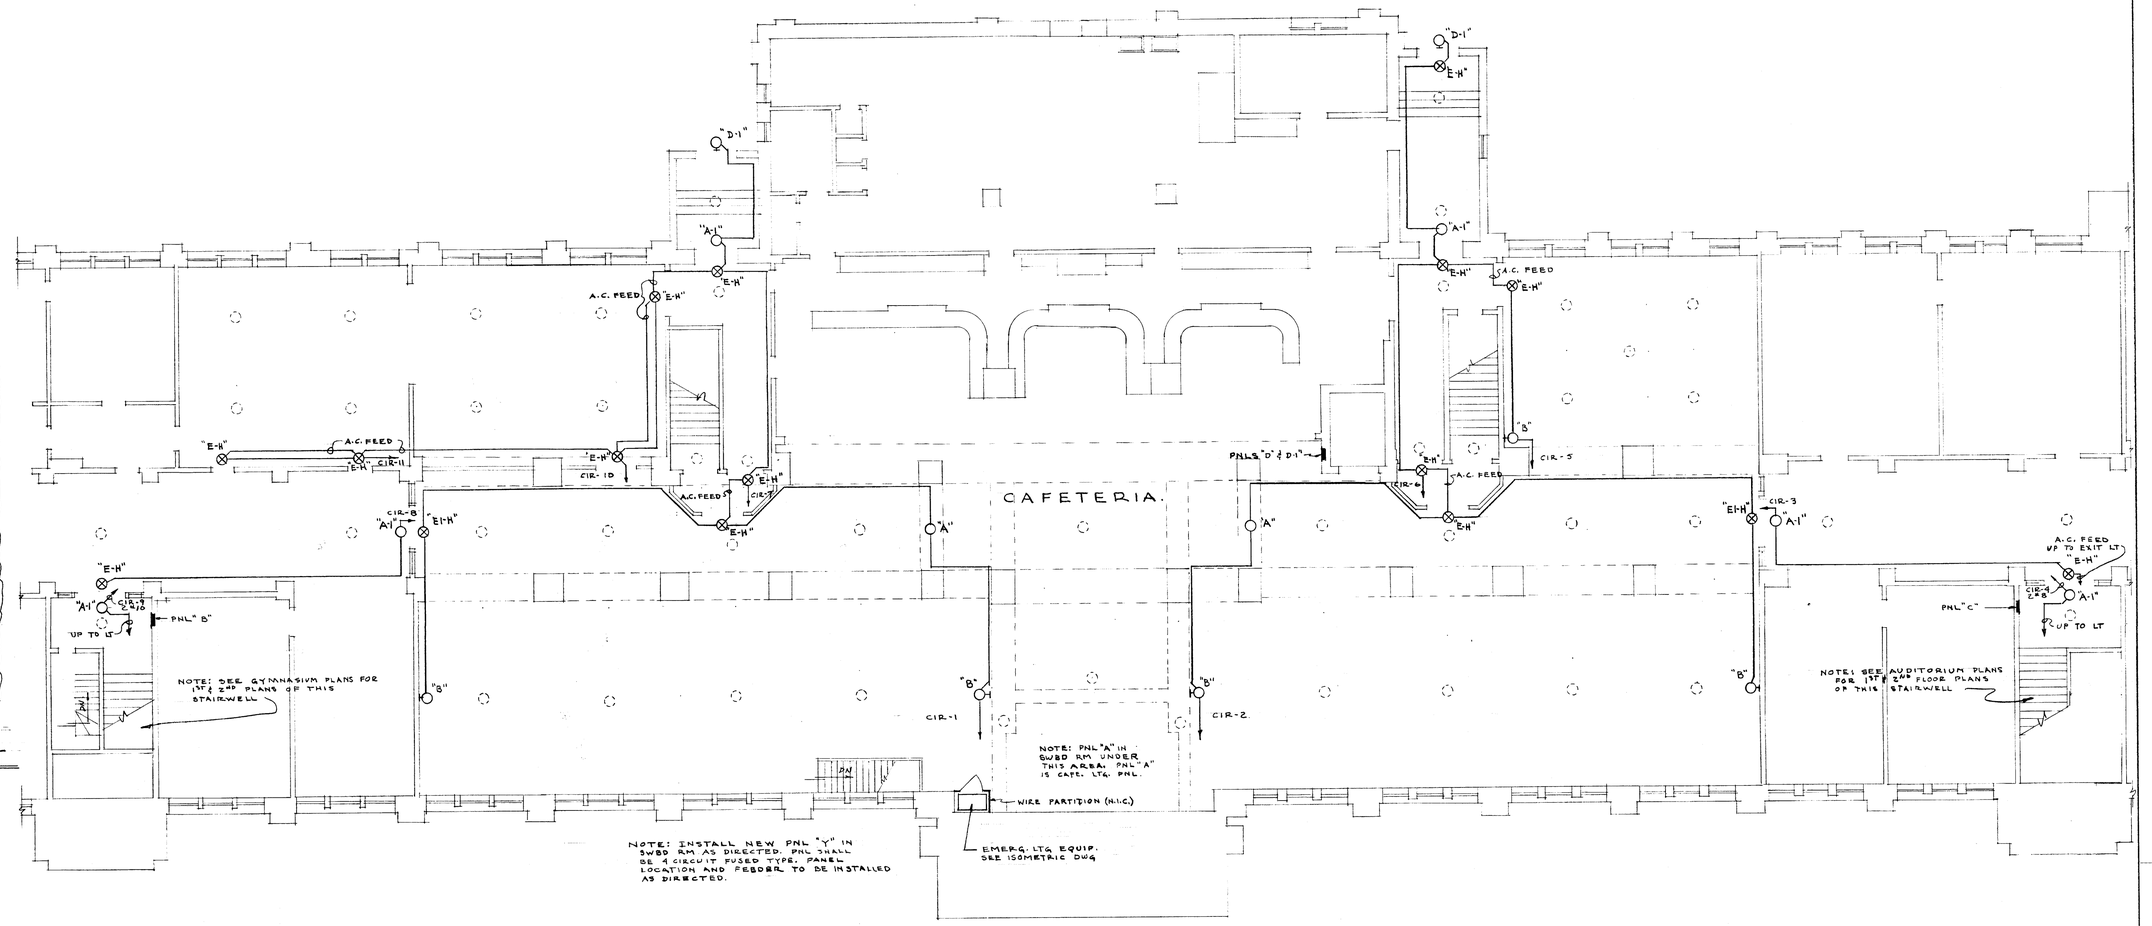

BASEMENT FLOOR PLAN

SCALE 1/8" = 1'-0"

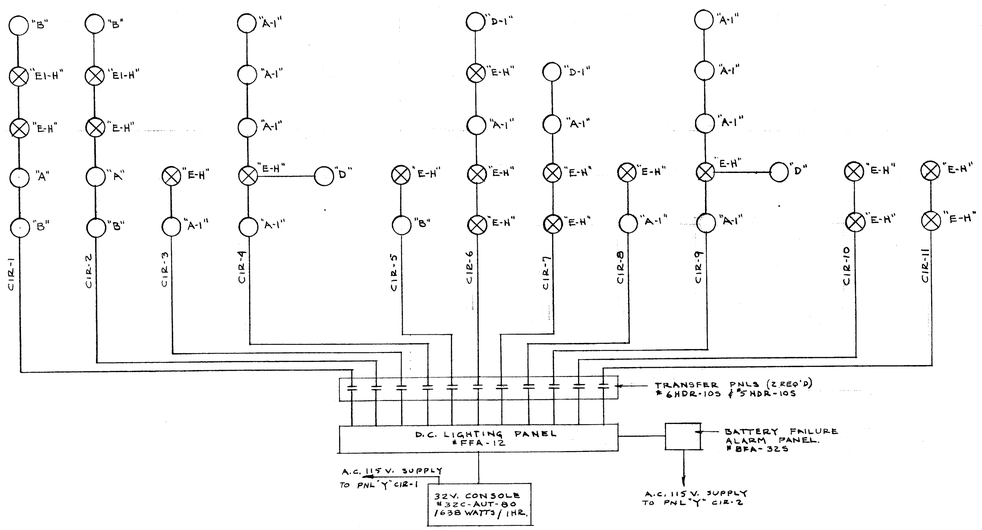

EMERGENCY LIGHTING SCHEMATIC.

NO SCALE

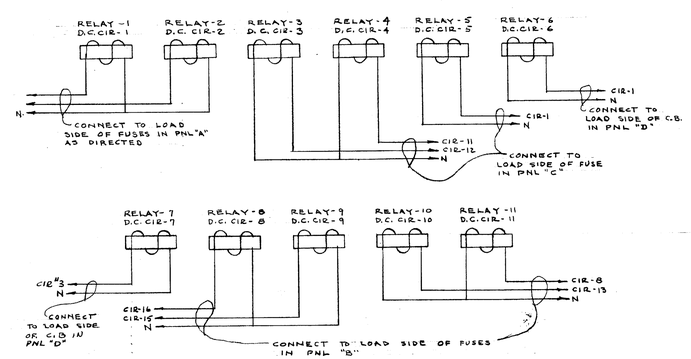

WIRING DIAGRAM OF A.C. CONTROL FOR RELAYS IN TRANSFER PANELS

NO SCALE

VERIFY EXISTING CONDITIONS AND DIMENSIONS AT BUILDING

10

CAFETERIA

CITY OF HARTFORD, CONNECTICUT
DEPARTMENT OF ENGINEERING

EMERGENCY LIGHTING
FOR
WEAVER HIGH SCHOOL.
25 RIDGEFIELD ST., HARTFORD CONN.

SUBMITTED	RECOMMENDED	APPROVED
DIVISION ARCHITECT	CITY ARCHITECT	CITY ENGINEER

DESIGN R.G.B. DRAWN R.G.B. DAYBOOK NO. 09611-J
TRACED ____ CHECK ____ DATE MARCH 10, 1960