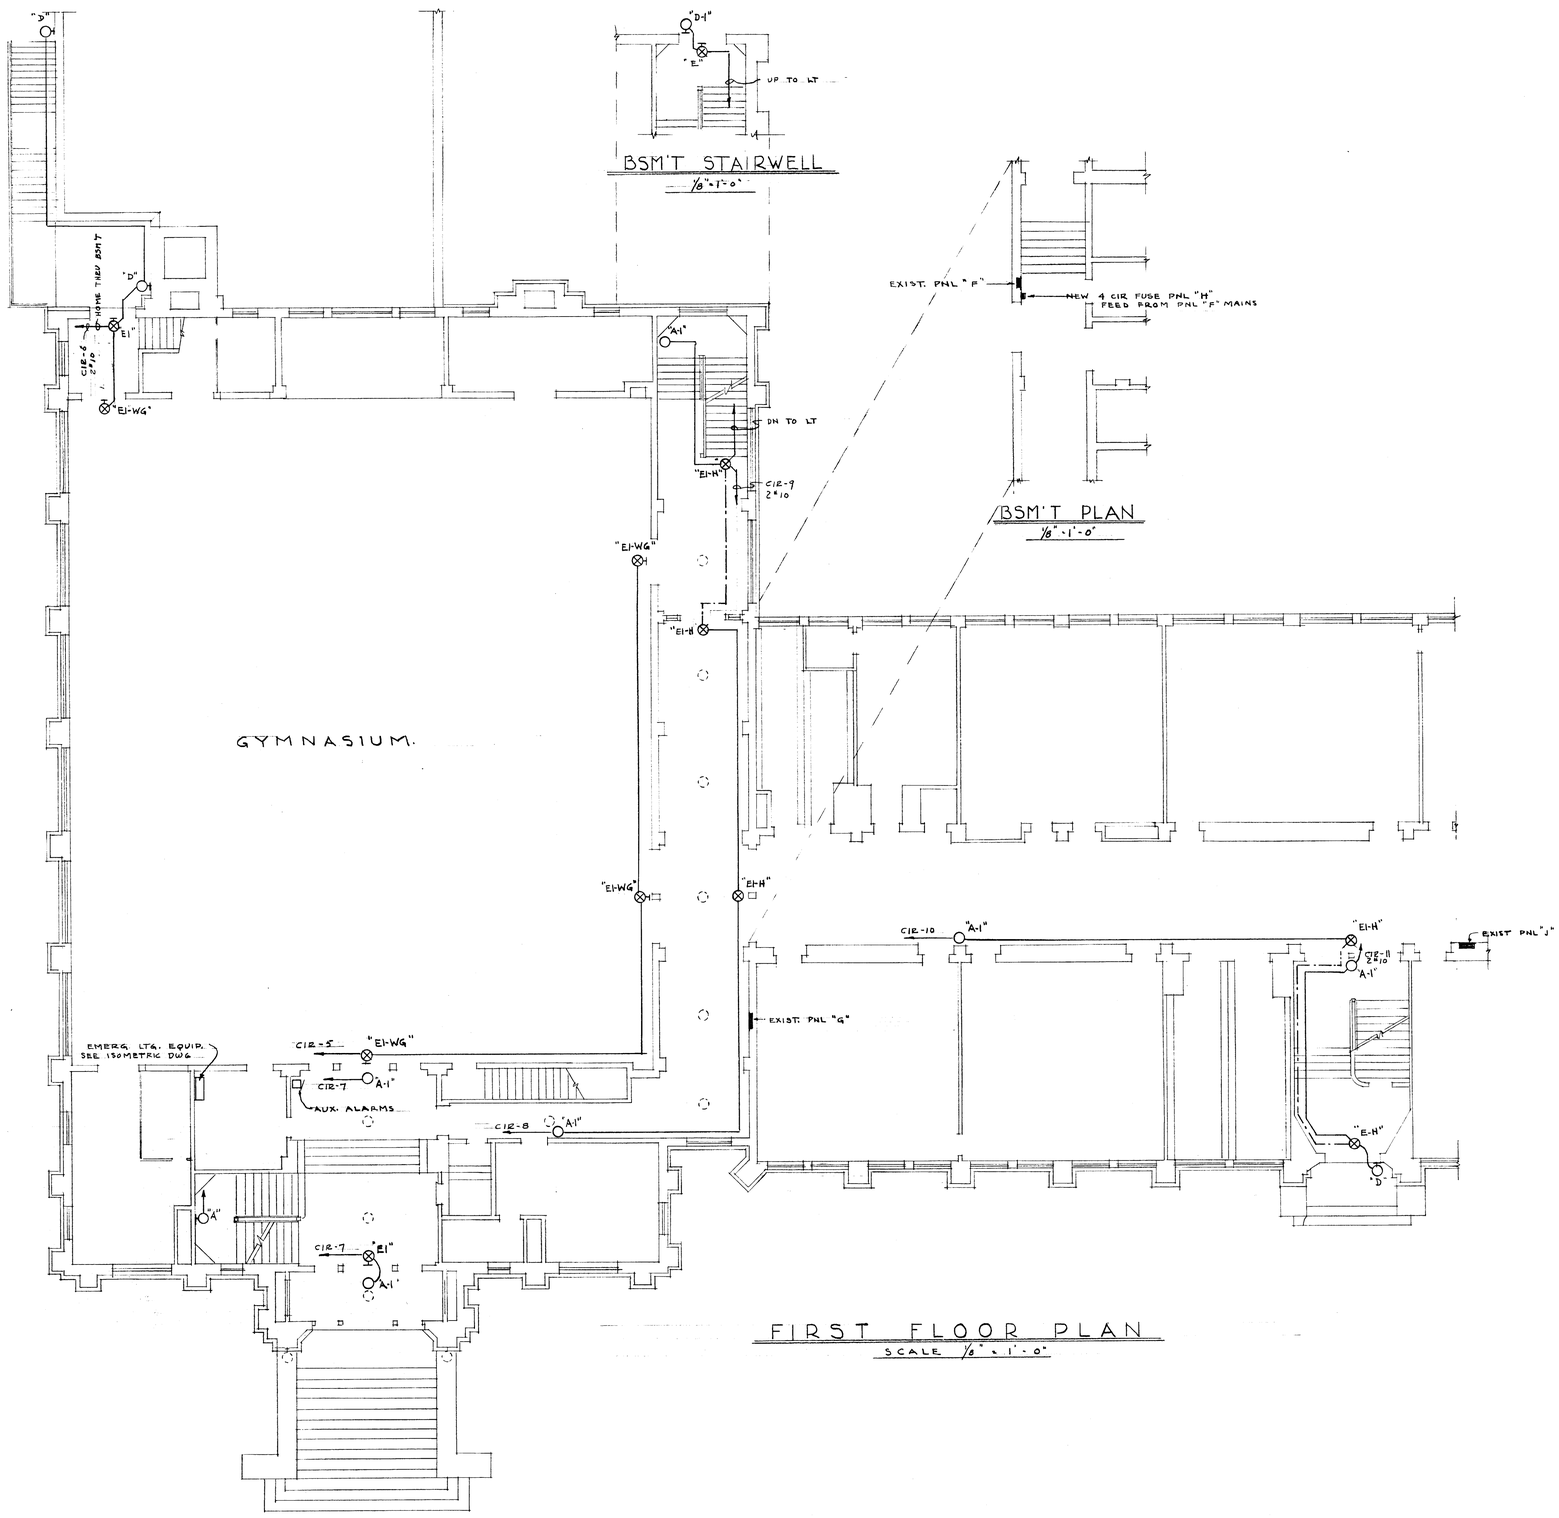

FIRST FLOOR PLAN

SCALE 1/8" = 1'-0"

FIXTURE SCHEDULE

TYPE	MANUFACTURER & CATALOG No.	LAMPS
A	DUAL-LITE # EXT-124S	2-32 CP
A-1	" # EXT-124S	2-15 CP
B	" # EXT-121	1-50 CP
C	" # EXT-124R	2-32 CP
D	" # EXT-OS	2-32 CP
D-1	" # EXT-OS	2-15 CP
E	" # EXT-125	2-25 WATT A.C. & 3-15 CP
E-H	" # EXT-125 H.	" & "
E1	" # EXT-125	" & 1-15 CP & 2-32 CP
E1-H	" # EXT-125 H	" & " & "
E1-L	" # EXT-125 L	" & " & "
E1-R	" # EXT-125 R	" & " & "
E1-WG	" # EXT-125 WG	" & " & "
H	" # EXT-36 WDF	1-50 CP

SYMBOL LIST

SYMBOL	DESCRIPTION
	EXISTING CEILING OUTLET OR FIXTURE
	CEILING FIXTURE
	WALL BRACKET.
	EXIT LITE
J	JUNCTION BOX
	PANELBOARD.
	AUX. ALARMS FOR. BFA. & D.C. LTG. PNLS
	D.C. WIRING
	A.C. WIRING.

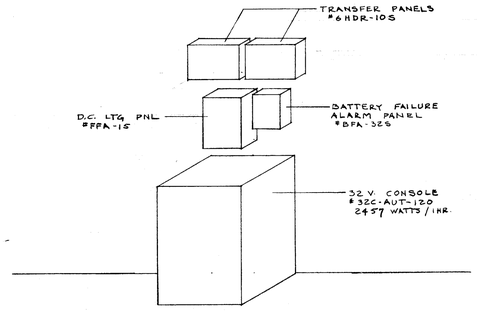

ISOMETRIC OF EMERGENCY EQUIPMENT

NO SCALE

VERIFY EXISTING CONDITIONS AND DIMENSIONS AT BUILDING

3

GYMNASIUM

CITY OF HARTFORD, CONNECTICUT
DEPARTMENT OF ENGINEERING

EMERGENCY LIGHTING
FOR
BULKELEY HIGH SCHOOL
470 MAPLE AVE., HARTFORD CONN.

SUBMITTED	RECOMMENDED	APPROVED
DIVISION ARCHITECT	CITY ARCHITECT	CITY ENGINEER

DESIGN R.G.B. DRAWN R.G.B. | DAYBOOK NO. 09613-C

TRACED ____ CHECK ____ | DATE MARCH 10, 1960