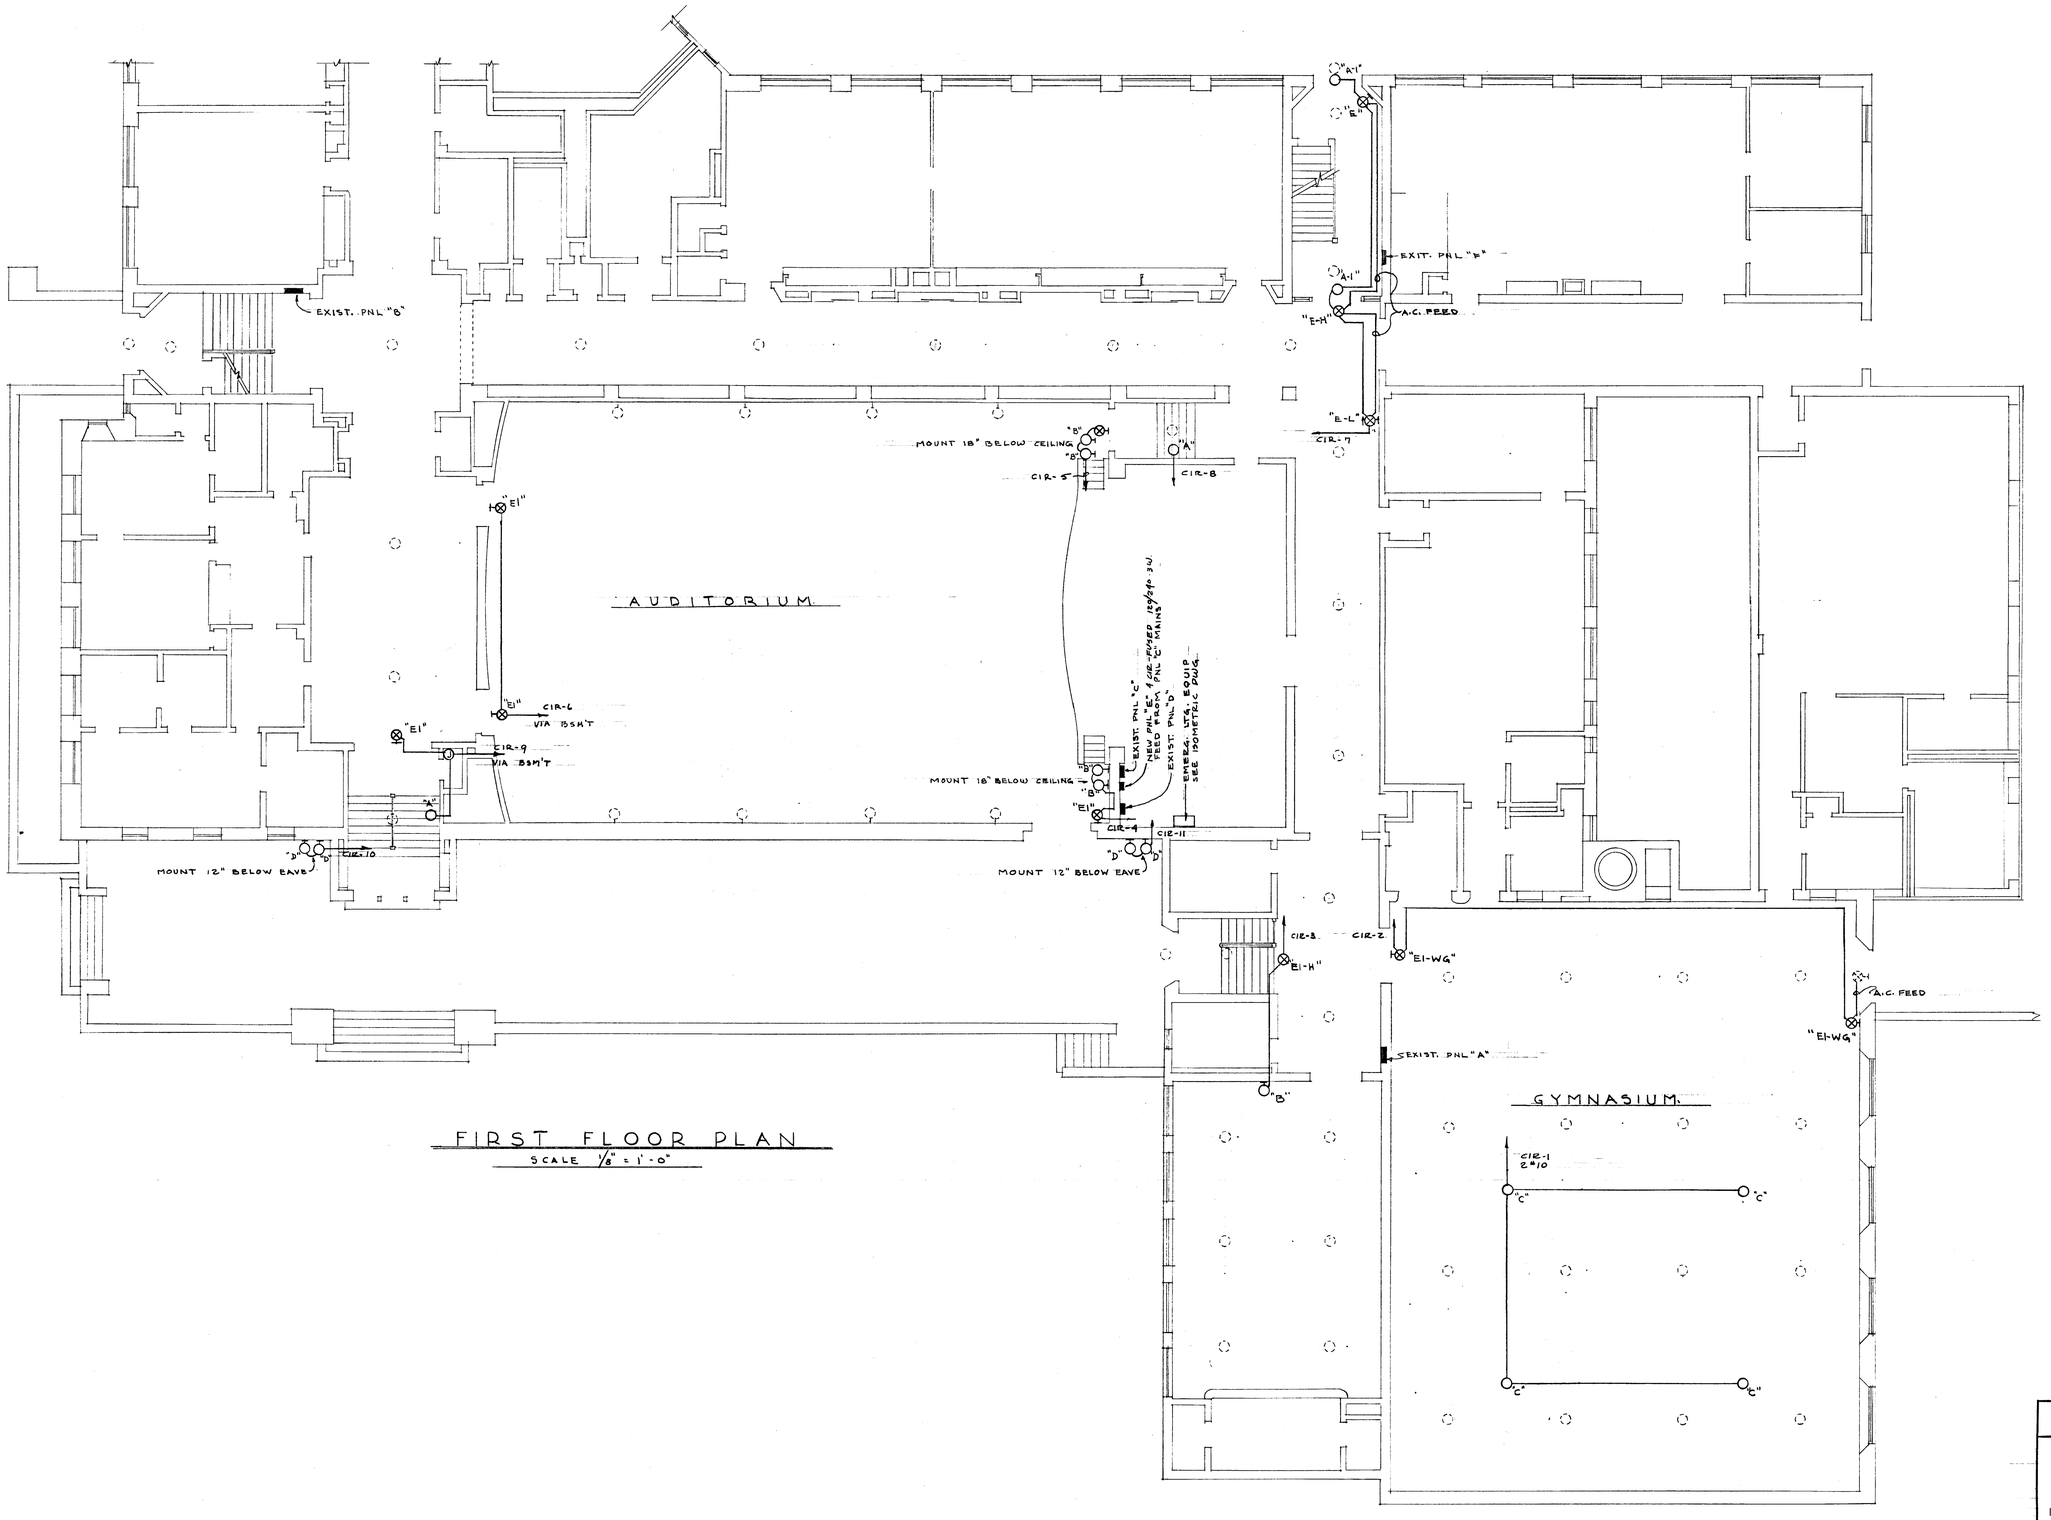

FIRST FLOOR PLAN

SCALE 1/8" = 1'-0"

VERIFY EXISTING CONDITIONS AND DIMENSIONS AT BUILDING

5

CITY OF HARTFORD, CONNECTICUT
DEPARTMENT OF ENGINEERING

EMERGENCY LIGHTING
FOR
DOMINICK F. BURNS SCHOOL
195 PUTNAM ST., HARTFORD CONN.

SUBMITTED	RECOMMENDED	APPROVED
Harold G. Franco	Daniel J. Tarello	Nicholas D. Ray
DIVISION ARCHITECT	CITY ARCHITECT	CITY ENGINEER
DESIGN R.G.B. DRAWN R.G.B.	DAYBOOK NO. 09613-E	
TRACED ____ CHECK ____	DATE MARCH 10, 1960	