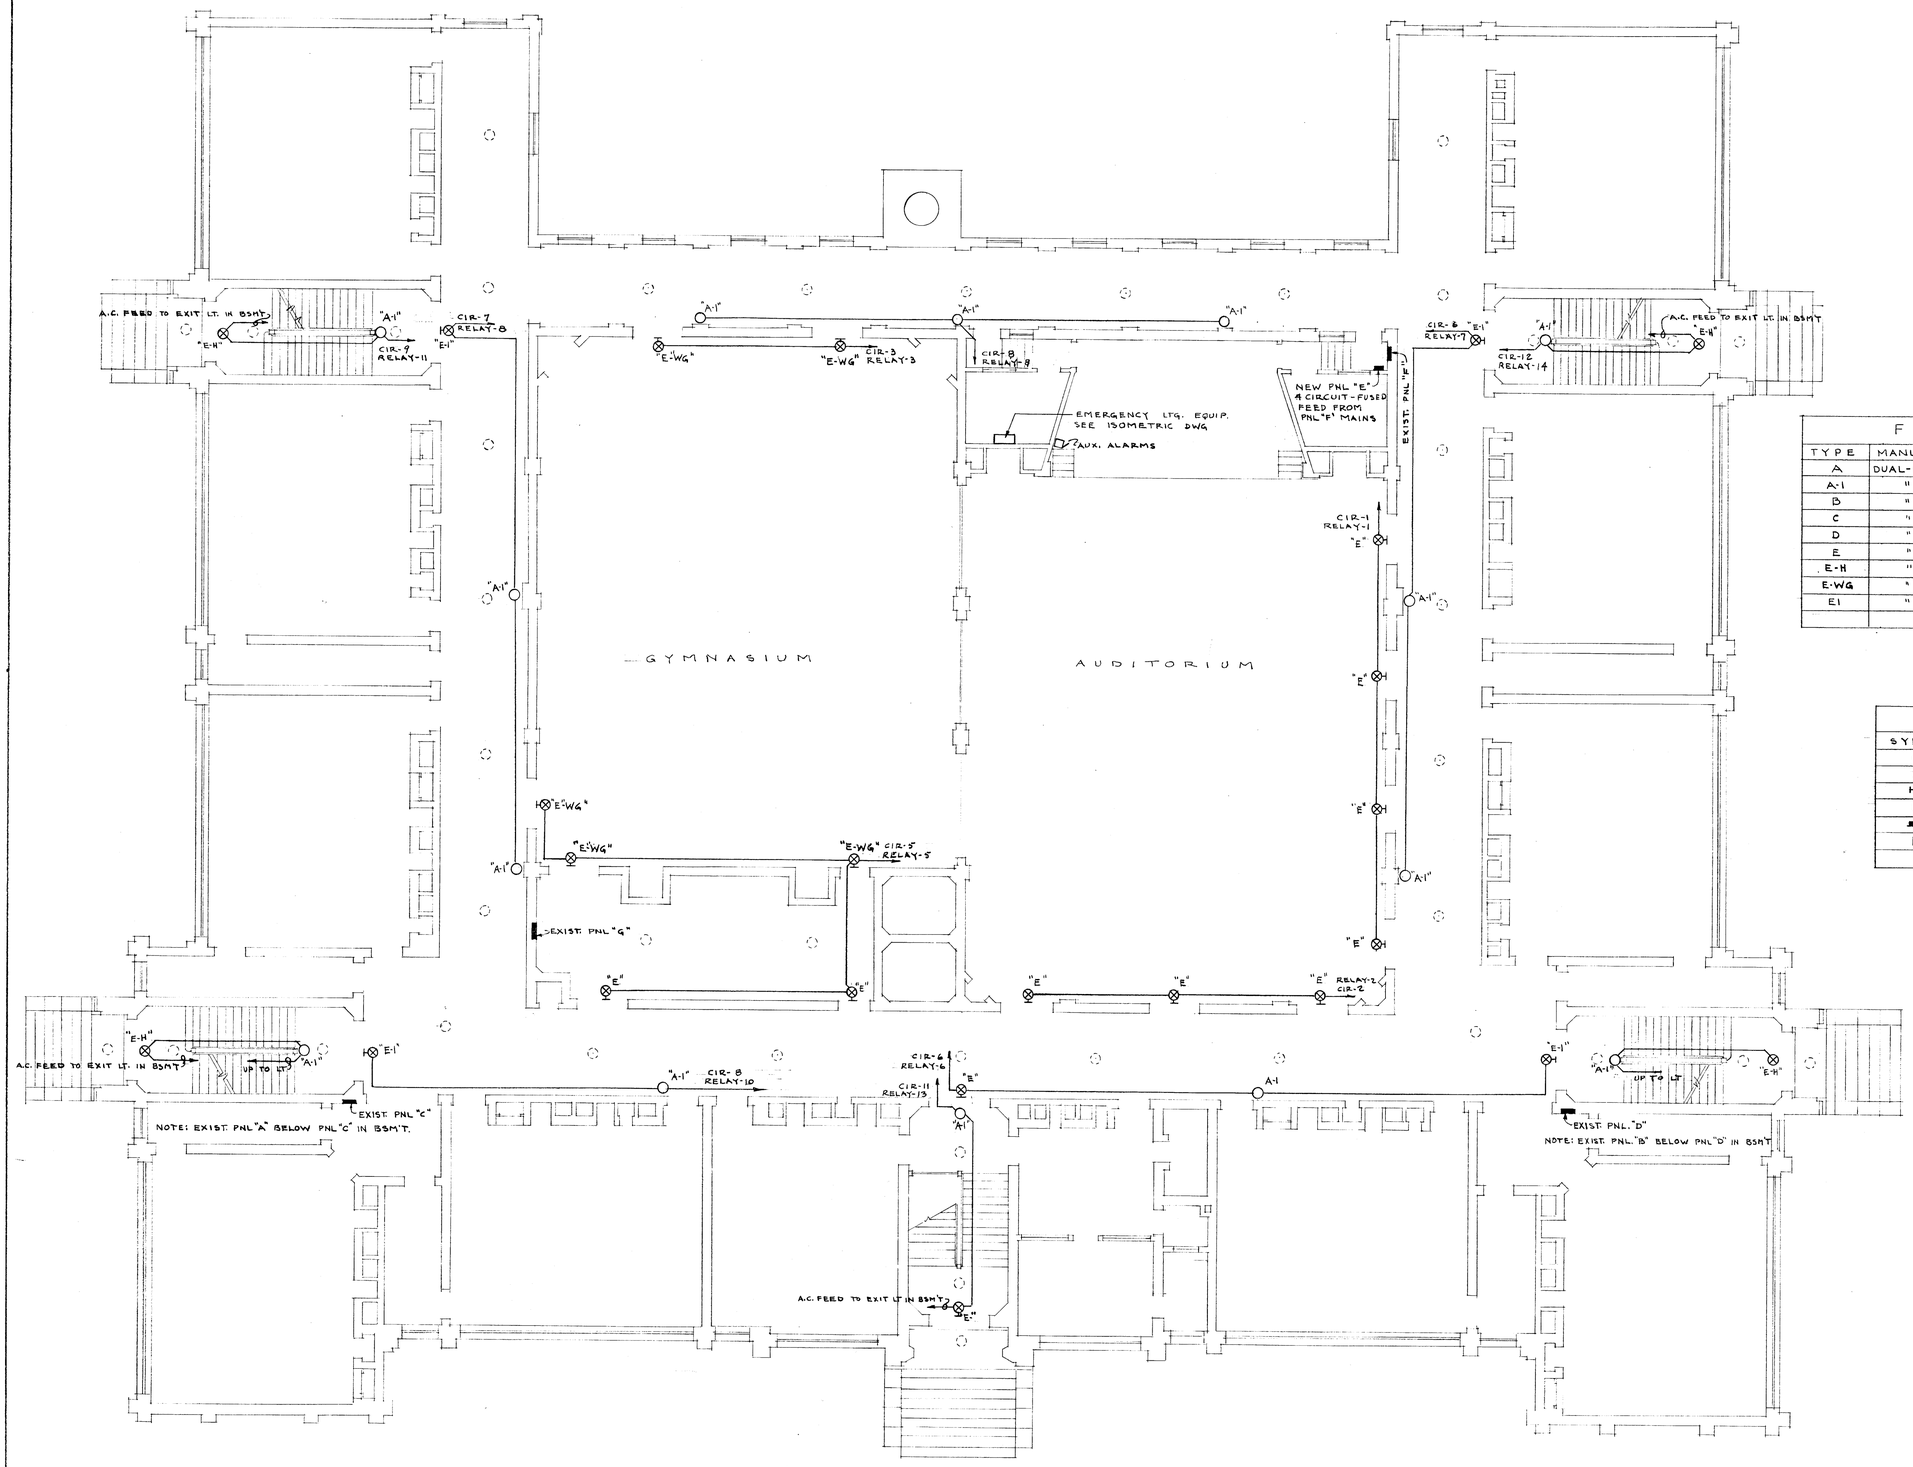

FIRST FLOOR PLAN

SCALE 1/8" = 1'-0"

FIXTURE SCHEDULE		
TYPE	MANUFACTURER & CATALOG Nº	LAMPS
A	DUAL-LITE #EXT-124S	2-32 CP
A-1	" #EXT-124S	2-15 CP
B	" #EXT-121	1-50 CP
C	" #EXT-124R	2-32 CP
D	" #EXT-OS	2-32 CP
E	" #EXT-125	2-25 WATT AC. & 3-15 CP
E-H	" #EXT-125 H	" & "
E-WG	" #EXT-125 WG	" & "
E1	" #EXT-125	" & 1-15 CP & 2-32 CP

SYMBOL LIST	
SYMBOL	DESCRIPTION.
	EXISTING FIXTURE OR OUTLET
	CEILING FIXTURE
	WALL BRACKET
	EXIT LIGHT
	PANELBOARD.
	AUX. ALARMS FOR BFA & D.C. LTG PNLS.

VERIFY EXISTING CONDITIONS AND DIMENSIONS AT BUILDING

12

CITY OF HARTFORD, CONNECTICUT
DEPARTMENT OF ENGINEERING

EMERGENCY LIGHTING
FOR
JAMES H. NAYLOR SCHOOL
645 FRANKLIN AV. HARTFORD CONN.

SUBMITTED	RECOMMENDED	APPROVED
DIVISION ARCHITECT	CITY ARCHITECT	CITY ENGINEER

DESIGN R.G.B. DRAWN R.G.B. DAYBOOK NO. 09615-L
TRACED ____ CHECK ____ DATE MARCH 10, 1960