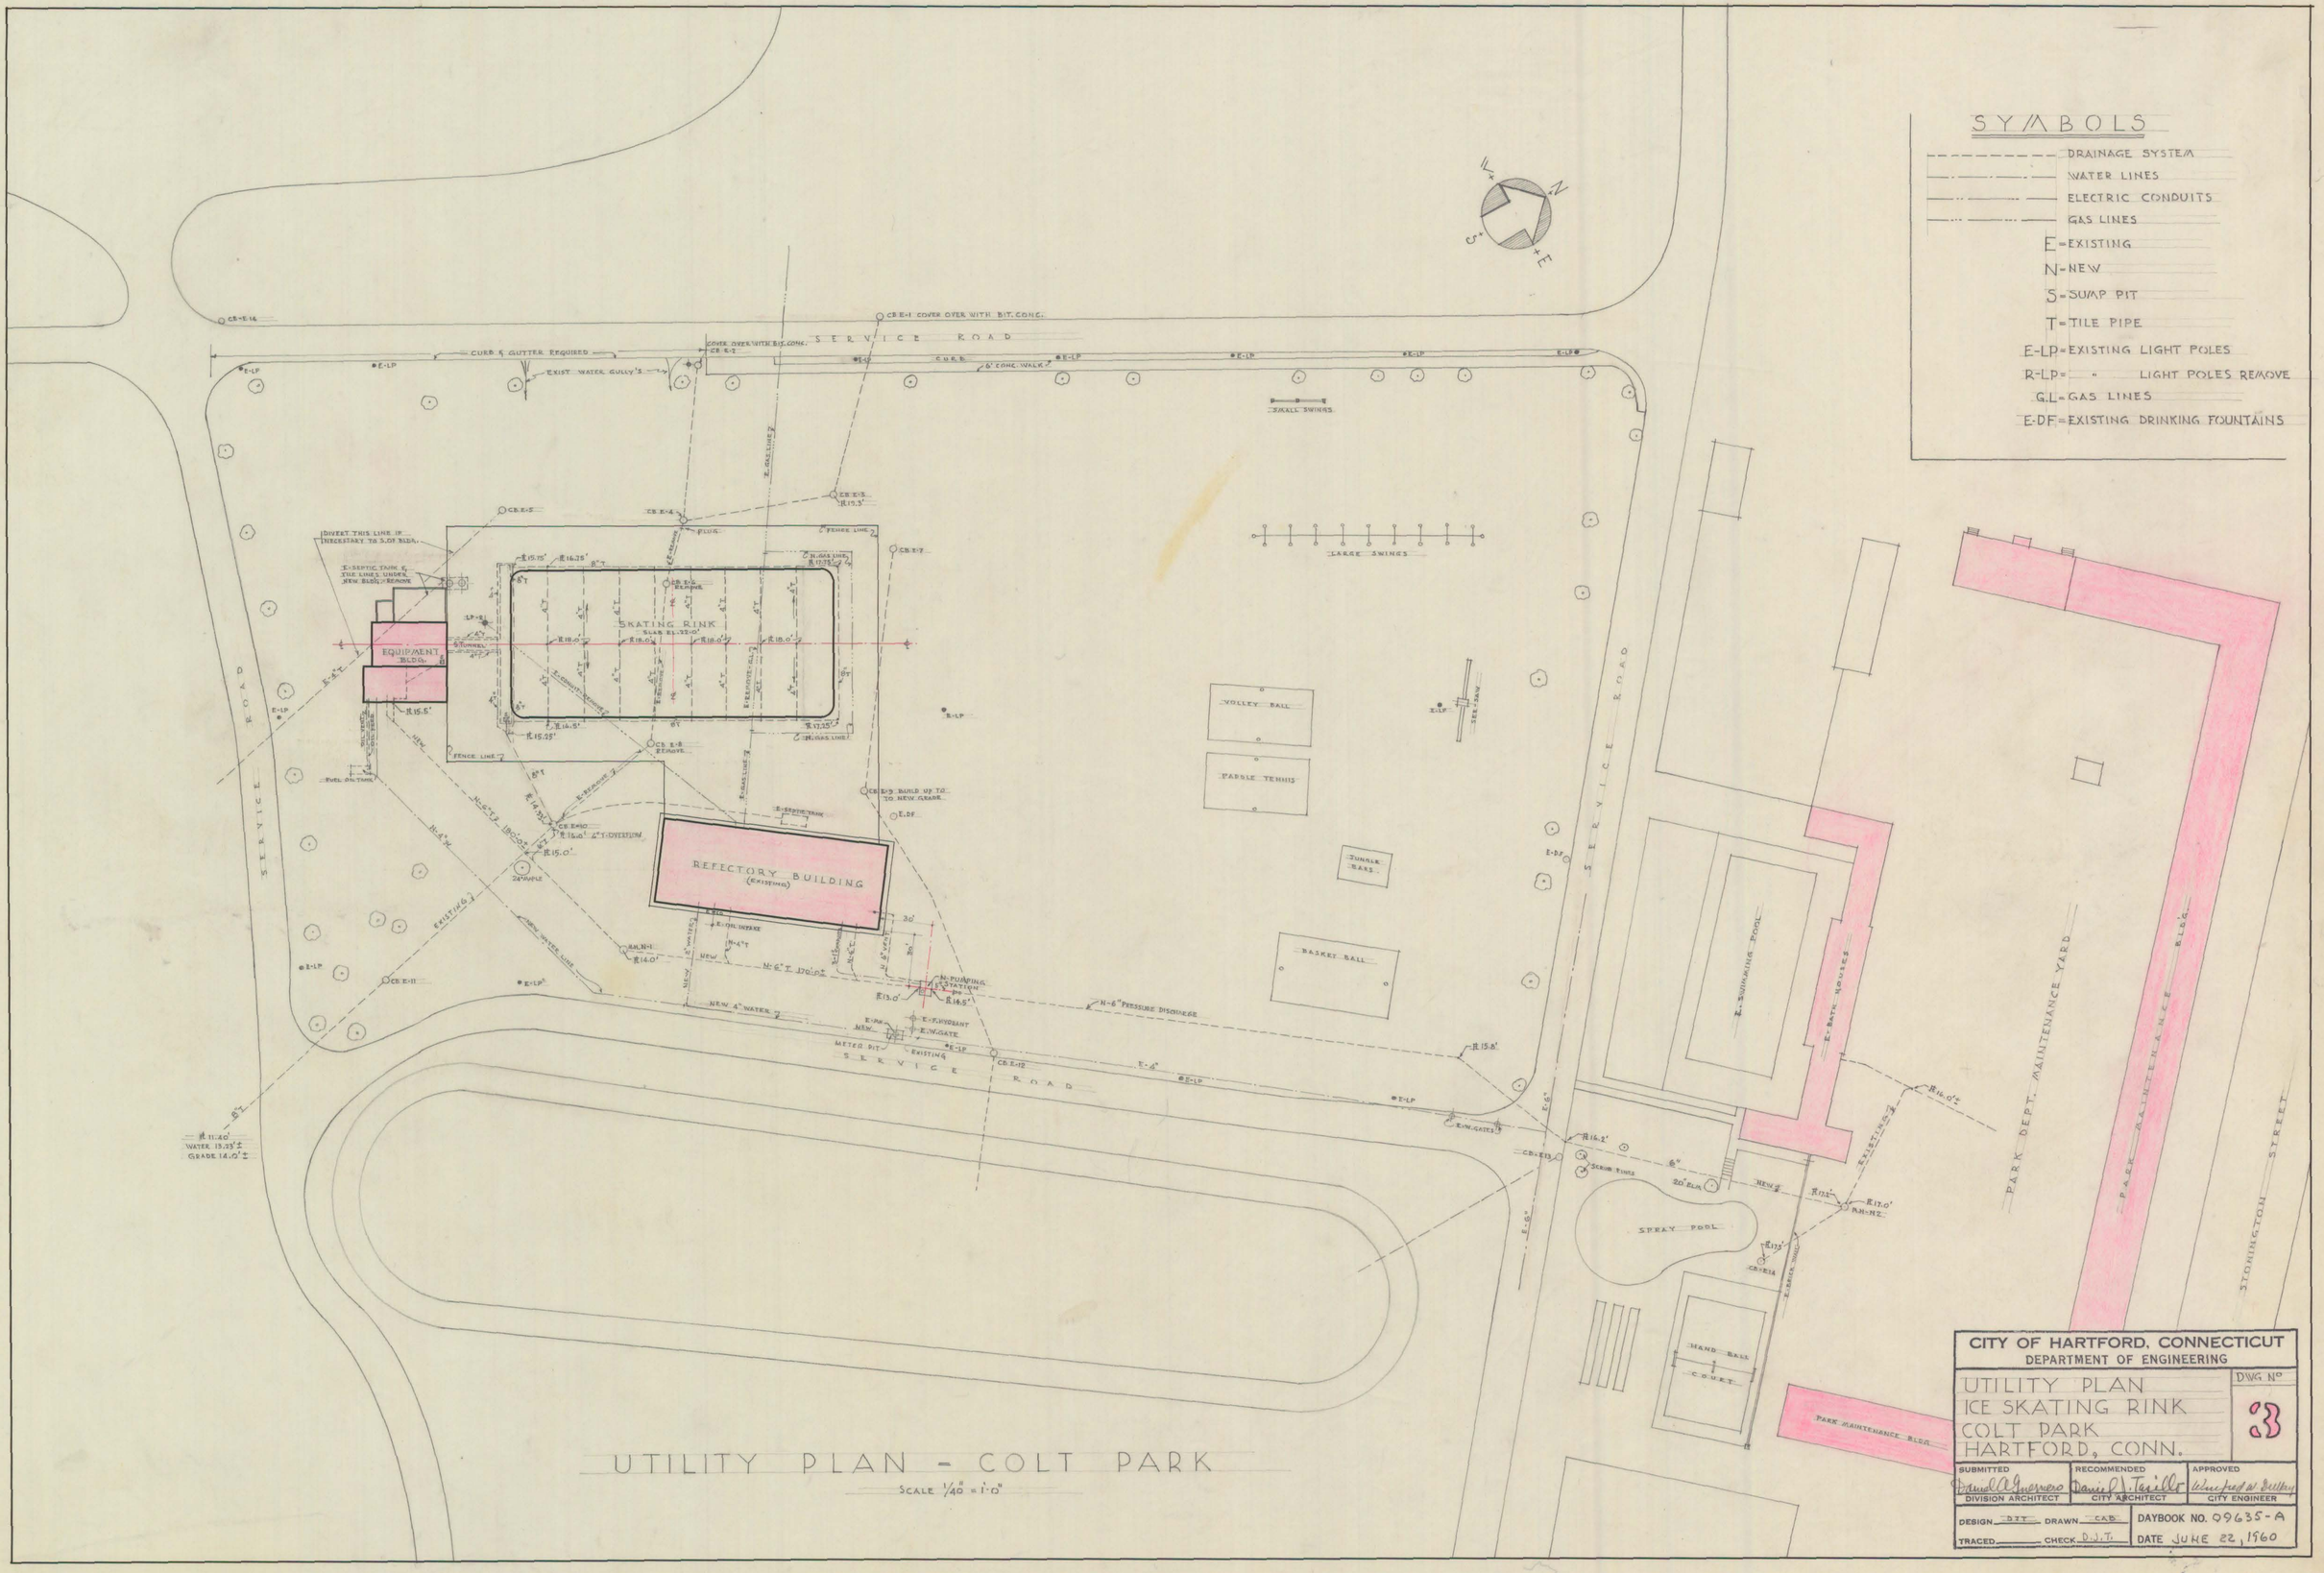
SYMBOLS
DRAINAGE SYSTEM
WATER LINES
ELECTRIC CONDUITS
GAS LINES
E=EXISTING
N=NEW
S=SUMP PIT
T=TILE PIPE
E-LP=EXISTING LIGHT POLES
R-LP= " LIGHT POLES REMOVE
G.L.=GAS LINES
E-DF=EXISTING DRINKING FOUNTAINS
SERVICE ROAD
CURB & GUTTER REQUIRED
EXIST. WATER GULLY'S
CURB
6' CONC. WALK
SMALL SWINGS
LARGE SWINGS
SKATING RINK
SLAB EL. 22.0'
EQUIPMENT BLDG.
REFECTORY BUILDING (EXISTING)
VOLLEY BALL
PADDLE TENNIS
JUNGLE BARS
BASKET BALL
SPRAY POOL
HAND BALL COURT
PARK MAINTENANCE BLDG.
PARK DEPT. MAINTENANCE YARD
STONINGTON STREET
FENCE LINE
PUMPING STATION
METER PIT
UTILITY PLAN - COLT PARK
SCALE 1/40" = 1'-0"
CITY OF HARTFORD, CONNECTICUT
DEPARTMENT OF ENGINEERING
UTILITY PLAN
ICE SKATING RINK
COLT PARK
HARTFORD, CONN.
DWG No.
3
SUBMITTED
DIVISION ARCHITECT
RECOMMENDED
CITY ARCHITECT
APPROVED
CITY ENGINEER
DESIGN DJT DRAWN CAB
TRACED CHECK D.J.T.
DAYBOOK NO. 09635-A
DATE JUNE 22, 1960