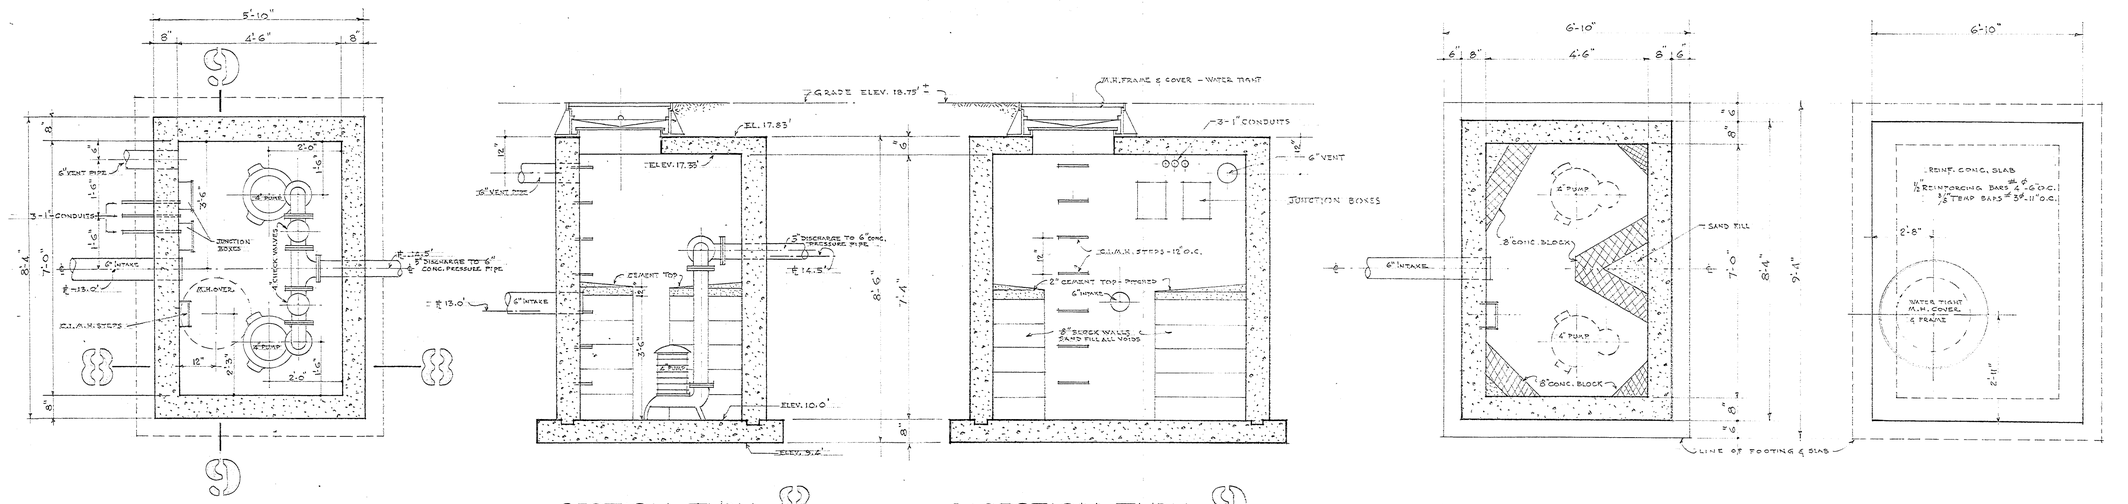

TYPICAL PLAN THRU PUMP STATION — SECTION THRU 1/3 — SECTION THRU 1/3 — PLAN AT SLAB BOTTOM — PLAN AT TOP GRADE

PLANS & SECTIONS OF PUMPING STATION - SCALE 1/2" = 1'-0"

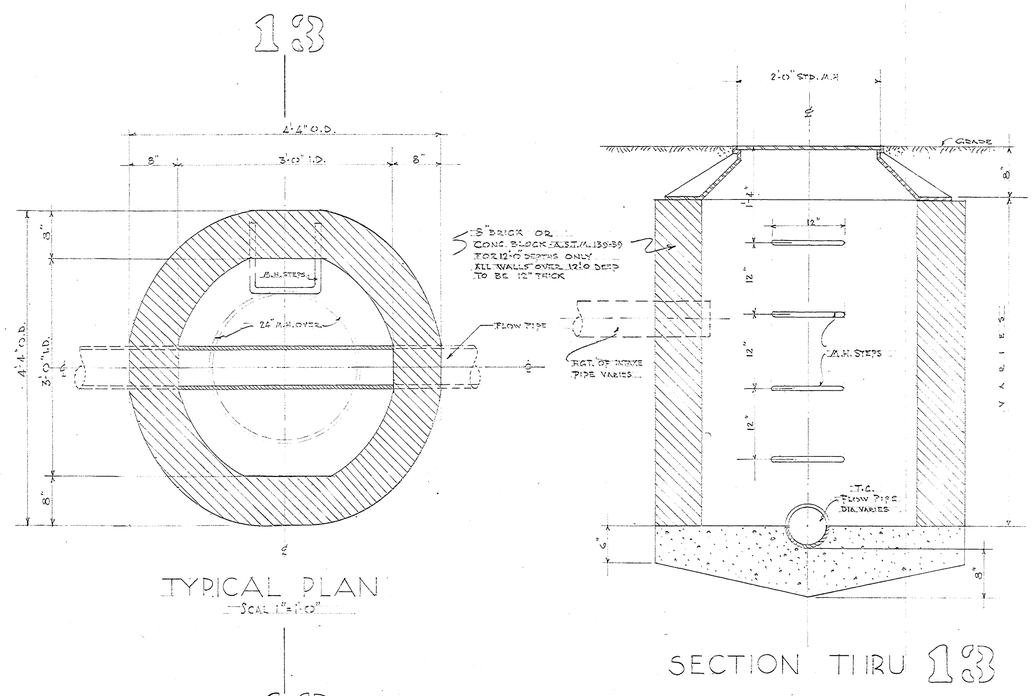

TYPICAL PLAN
SCALE 1" = 1'-0"

SECTION THRU 1/3

PLAN & SECTION OF TYPICAL CATCH BASIN - SCALE 1" = 1'-0"

CITY OF HARTFORD, CONNECTICUT DEPARTMENT OF ENGINEERING		DWG No.
PUMPING STATION & DRAINAGE ICE SKATING RINK COLT PARK HARTFORD, CONN.		4
SUBMITTED Samuel Guerrero DIVISION ARCHITECT	RECOMMENDED Daniel J. Triello CITY ARCHITECT	APPROVED Michael W. Kelley CITY ENGINEER
DESIGN D.J.T. DRAWN C.A.B. TRACED ____ CHECK D.J.T.	DAYBOOK NO. 09635-B DATE JUNE 22, 1960	