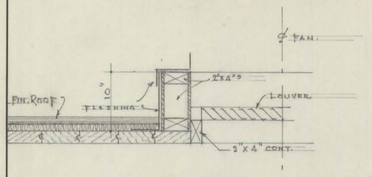

TYPICAL DETAIL THRU WOOD CURBING OF EXHAUST FAN Scale 1"=1'-0"

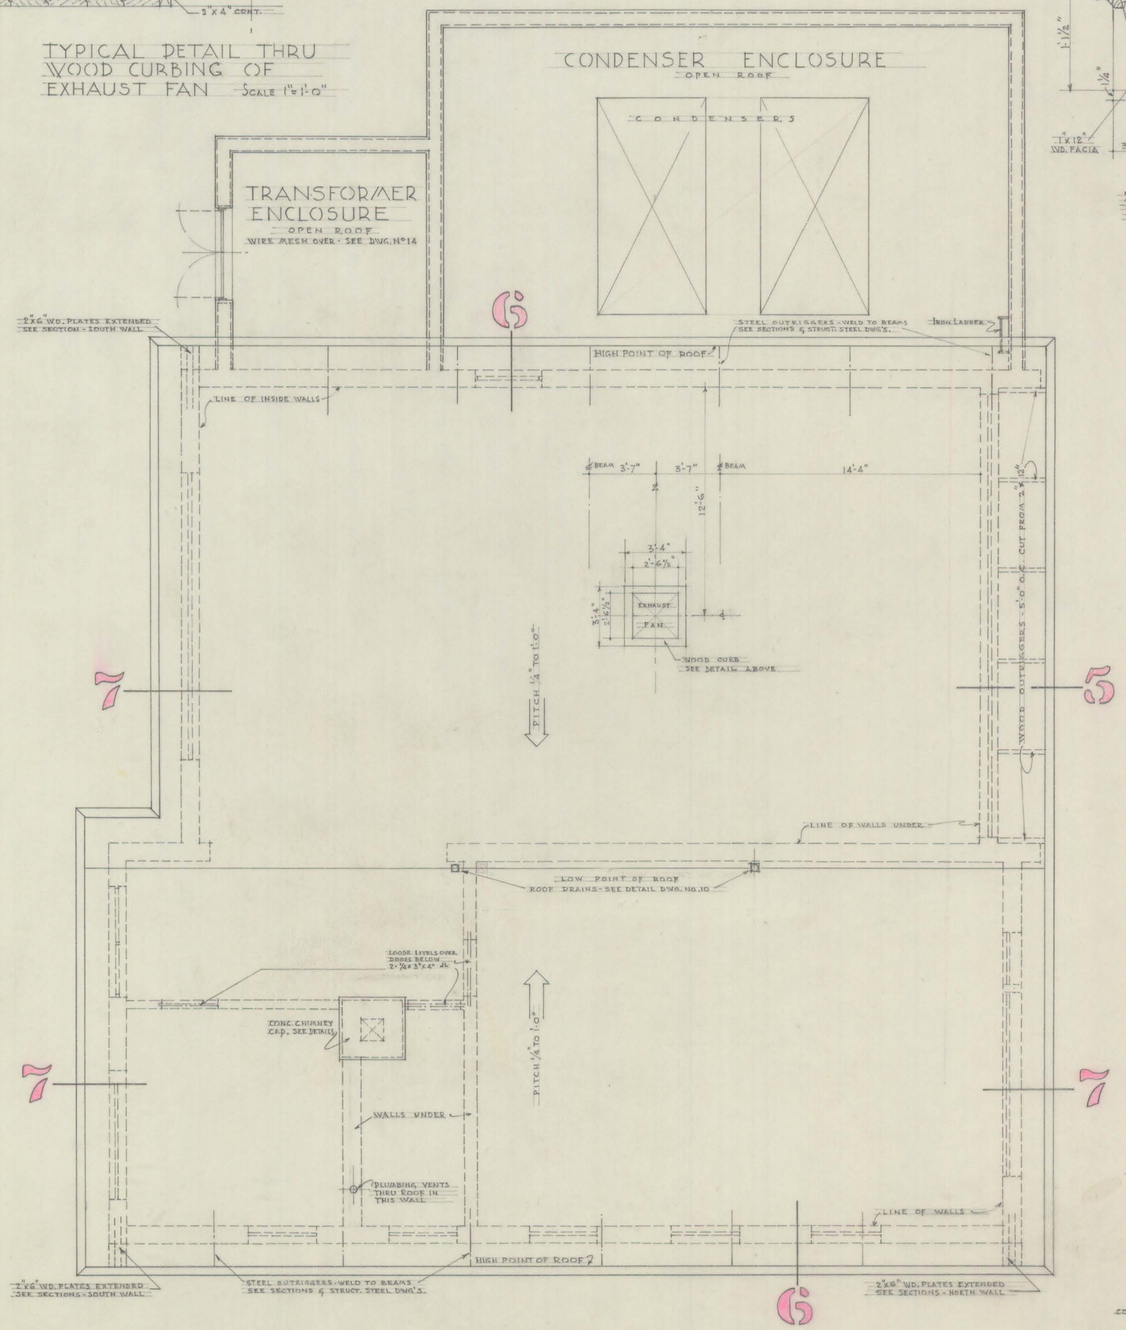

ROOF PLAN Scale 1/4"=1'-0"

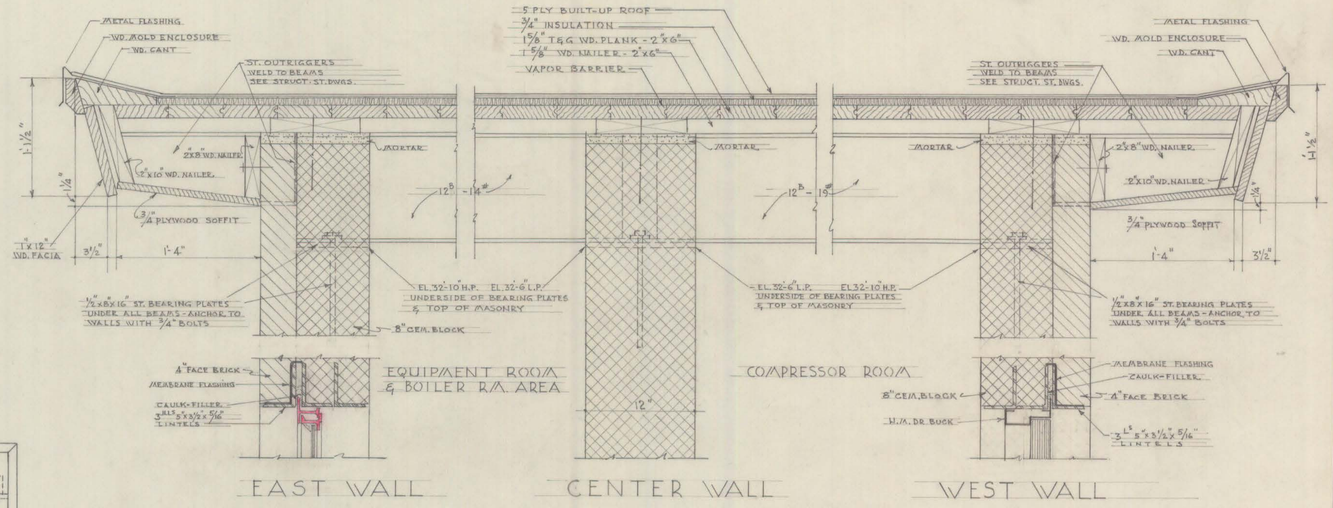

SECTION 6

TYPICAL ROOF SECTIONS THRU EAVES & CENTER WALL Scale 1½"=1'-0"

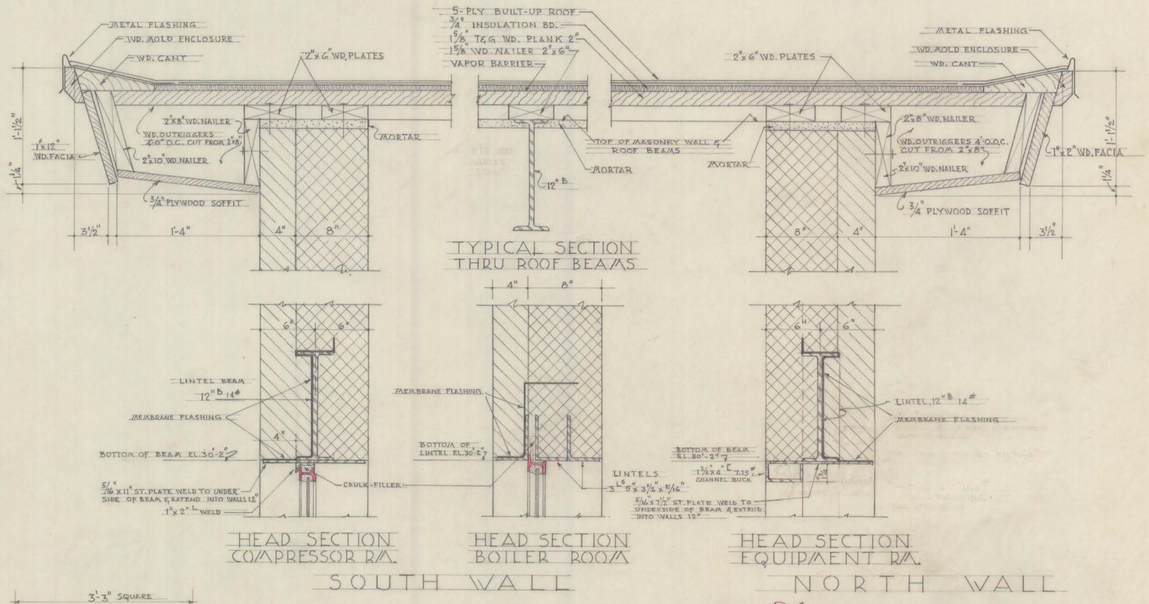

SECTION 7

TYPICAL SECTIONS THRU ROOF EAVES & WINDOW HEADS

Scale 1½"=1'-0"

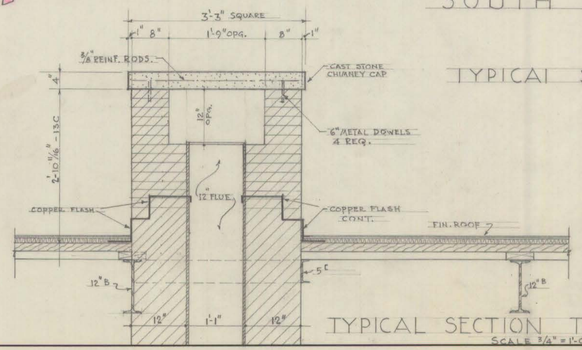

TYPICAL SECTION THRU CHIMNEY

Scale ¾"=1'-0"

CITY OF HARTFORD, CONNECTICUT
DEPARTMENT OF ENGINEERING

ROOF PLAN - SECTIONS
ICE SKATING RINK
COLT PARK
HARTFORD, CONN.

DWG. No 10

SUBMITTED	RECOMMENDED	APPROVED
Daniel W. Guerrazzi	Denis A. Tarello	Wm. Fred W. McNary
DIVISION ARCHITECT	CITY ARCHITECT	CITY ENGINEER

DESIGN D.J.T. DRAWN C.A.B.
TRACED CHECK D.J.T.
DAYBOOK NO. 09635-H
DATE JUNE 22, 1960