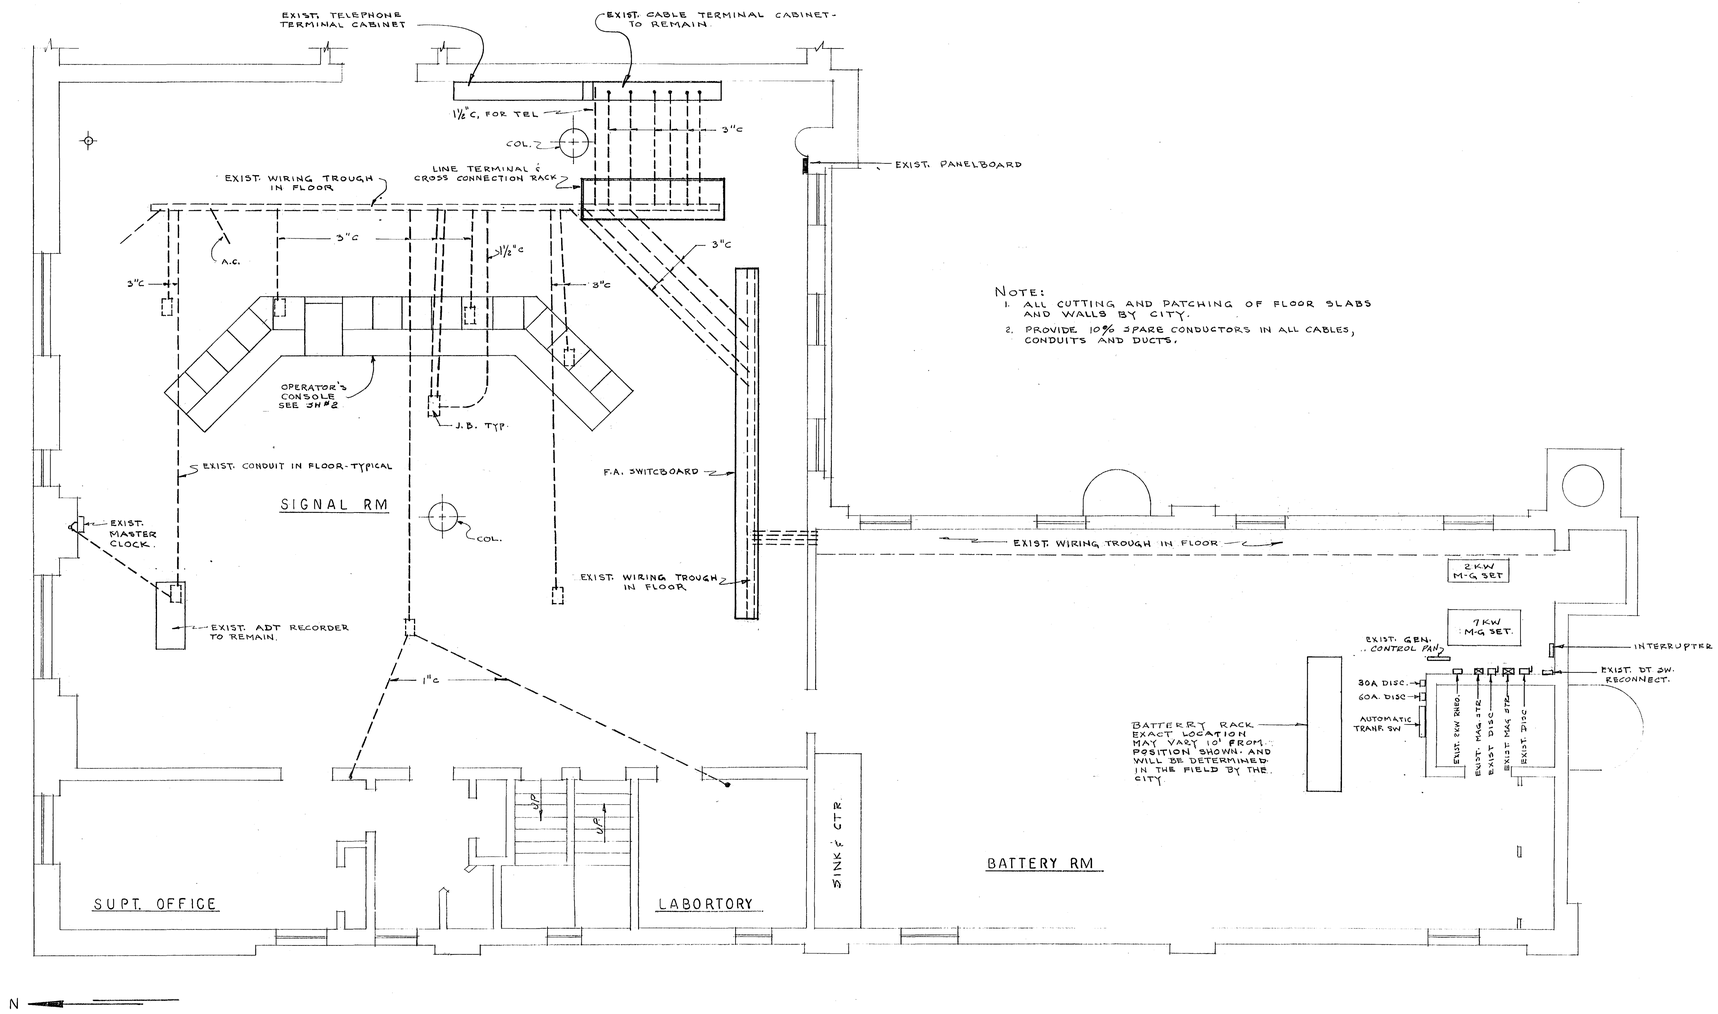

NOTE:
1. ALL CUTTING AND PATCHING OF FLOOR SLABS AND WALLS BY CITY.
2. PROVIDE 10% SPARE CONDUCTORS IN ALL CABLES, CONDUITS AND DUCTS.

FLOOR PLAN

SCALE 1/4" = 1'-0"

THIRD FLOOR 275 PEAPL ST.

VERIFY EXISTING CONDITIONS AND DIMENSIONS AT BUILDING

1

CITY OF HARTFORD, CONNECTICUT DEPARTMENT OF ENGINEERING		
MODERNIZATION · OF · FIRE · ALARM CENTRAL · CONTROL · OFFICE THIRD FLOOR 275 PEARL STREET HARTFORD CONN		
SUBMITTED R.B. Bannon	RECOMMENDED David J. Tarello CITY ARCHITECT	APPROVED Peter H. Brown CITY ENGINEER
DESIGN R.G.B. DRAWN R.G.B.	DAYBOOK NO. 09901-A	
TRACED ____ CHECK ____	DATE AUGUST 2, 1965	