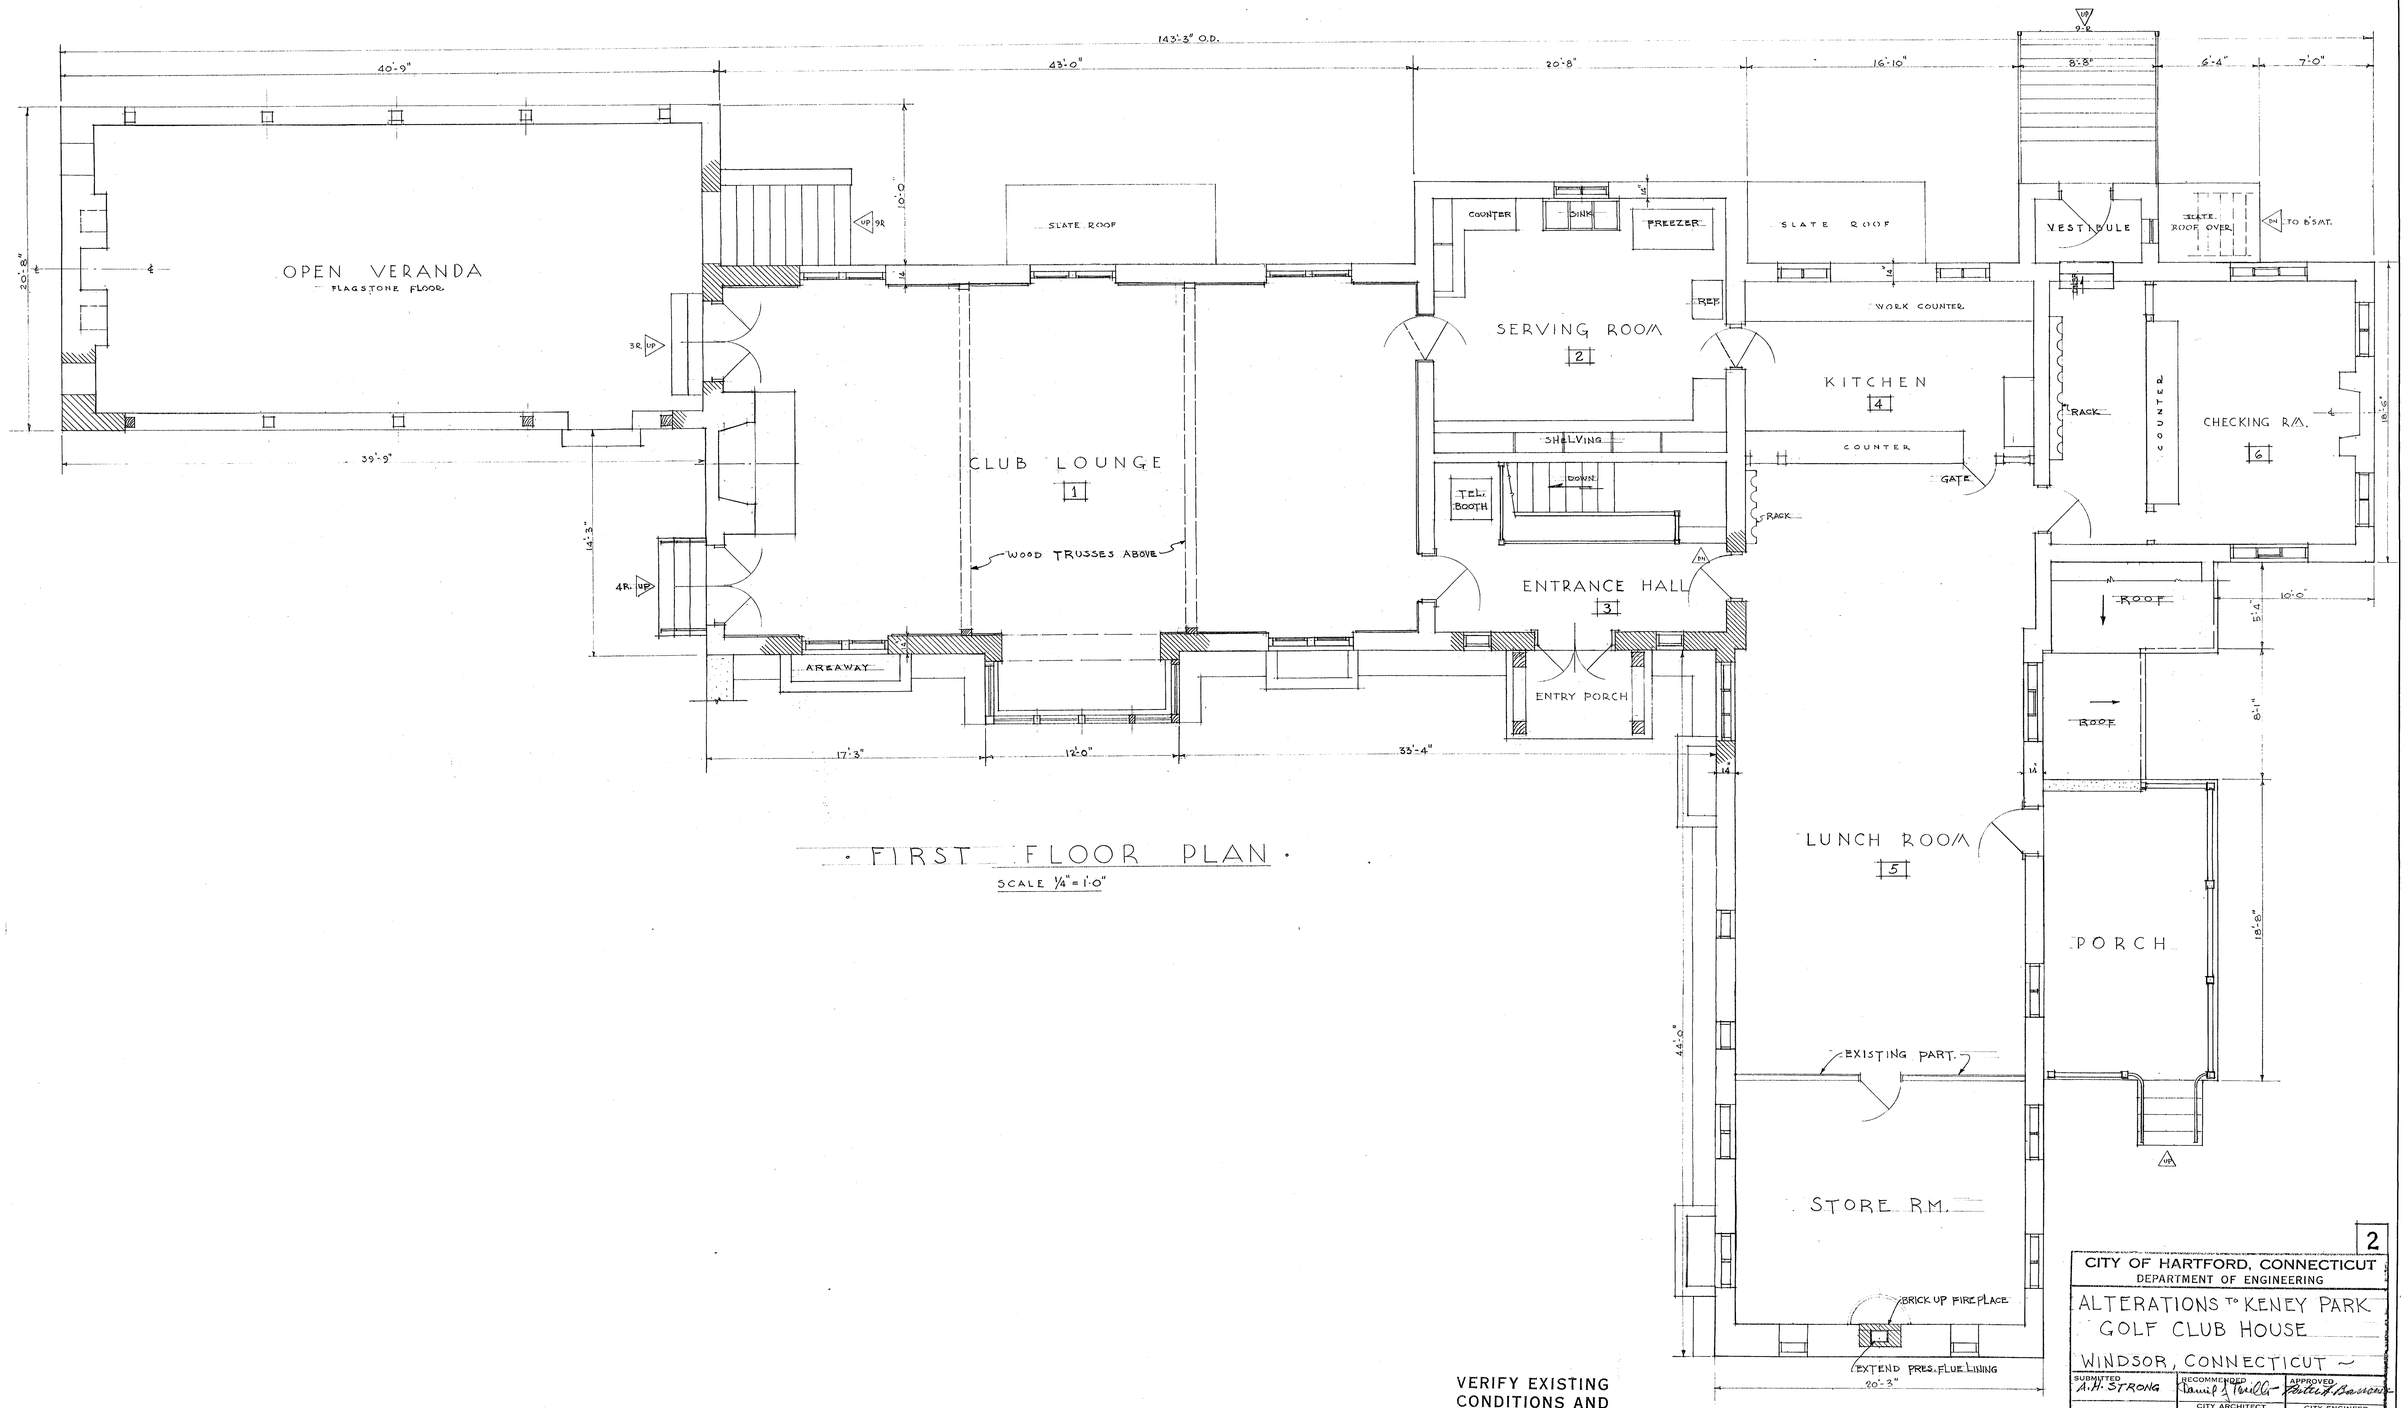

FIRST FLOOR PLAN

SCALE 1/4" = 1'-0"

VERIFY EXISTING CONDITIONS AND DIMENSIONS AT BUILDING

2

CITY OF HARTFORD, CONNECTICUT
DEPARTMENT OF ENGINEERING

ALTERATIONS TO KENEY PARK GOLF CLUB HOUSE

WINDSOR, CONNECTICUT

SUBMITTED	RECOMMENDED	APPROVED
A.H. STRONG	Lamp & Tibbals	Robert Bassett
	CITY ARCHITECT	CITY ENGINEER

DESIGN _____ DRAWN AHS-CB | DAYBOOK NO. 09943 B

TRACED _____ CHECK _____ | DATE 10-31-66