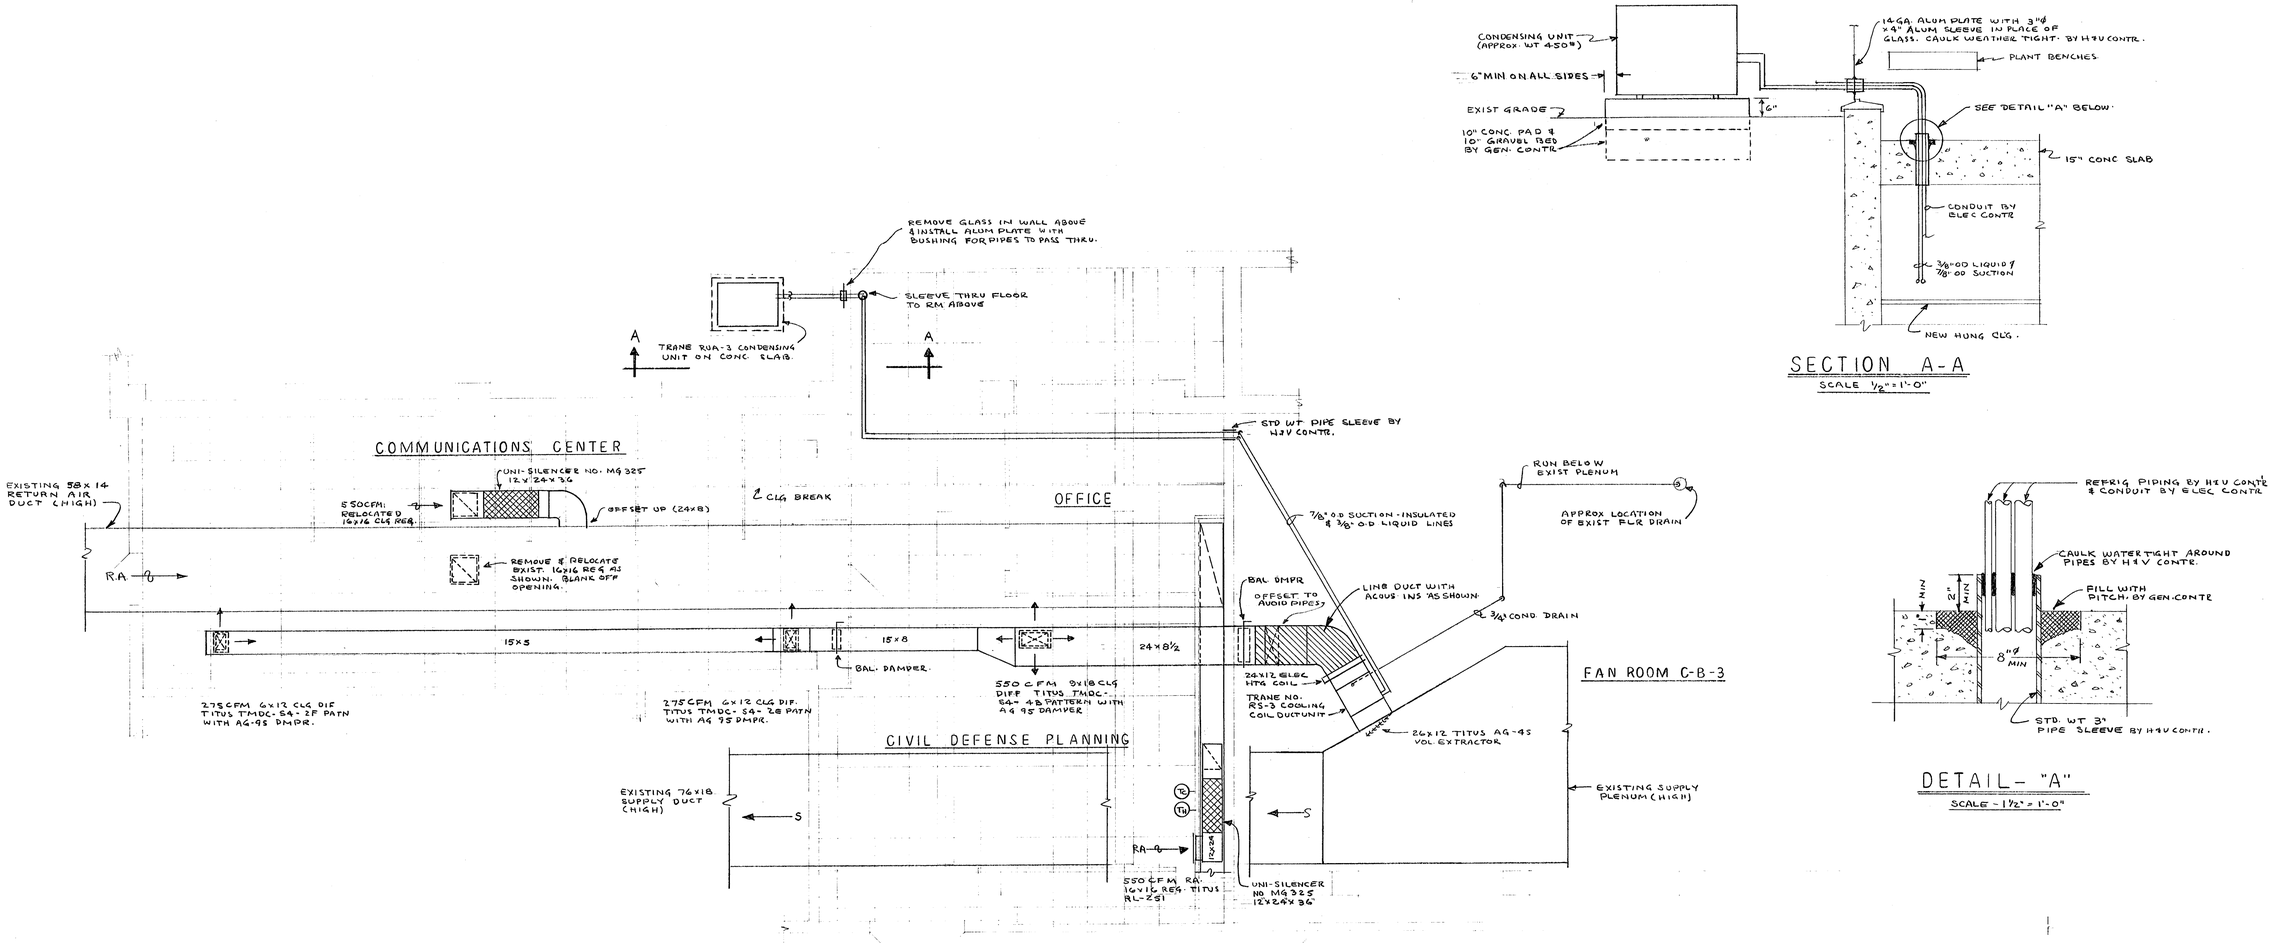

VERIFY EXISTING CONDITIONS AND DIMENSIONS AT BUILDING

M-1

CITY OF HARTFORD, CONNECTICUT
DEPARTMENT OF ENGINEERING

ALTERATIONS TO CIVIL DEFENSE HEADQUARTERS
HARTFORD PUBLIC HIGH SCHOOL
FOREST ST. HARTFORD, CONN.

SUBMITTED	RECOMMENDED	APPROVED
P.D.P. Fanstiehl	Samuel L. Cavill Jr.	Peter A. Barrows
	CITY ARCHITECT	CITY ENGINEER

DESIGN P.D.P. DRAWN P.D.P. TRACED ____ CHECK ____

DAYBOOK NO. 09965 B
DATE FEB. 1, 1967