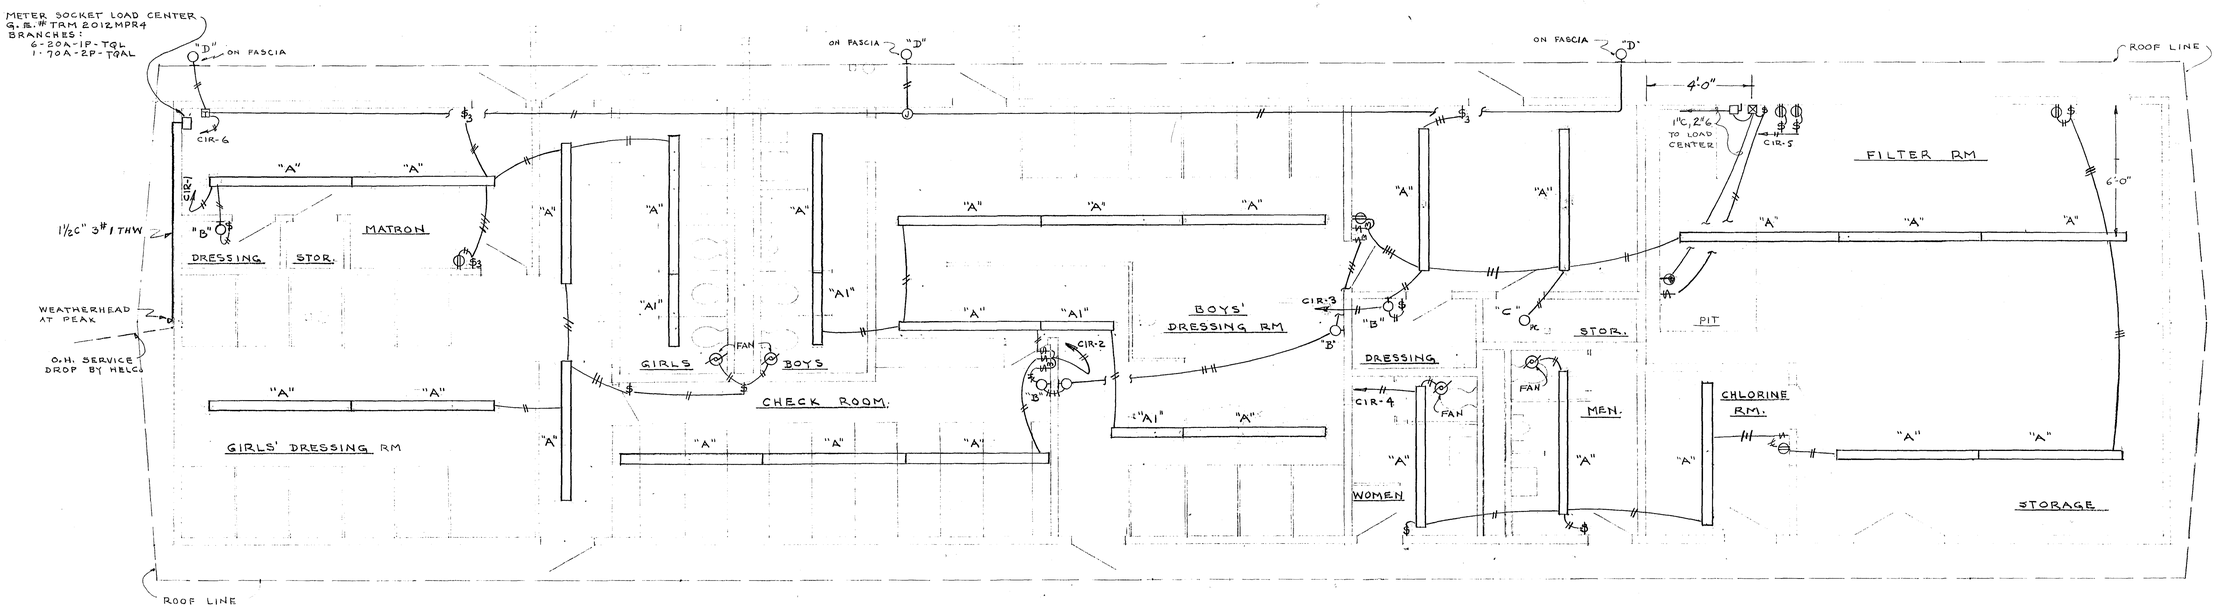

FLOOR PLAN

SCALE 1/4" = 1'-0"

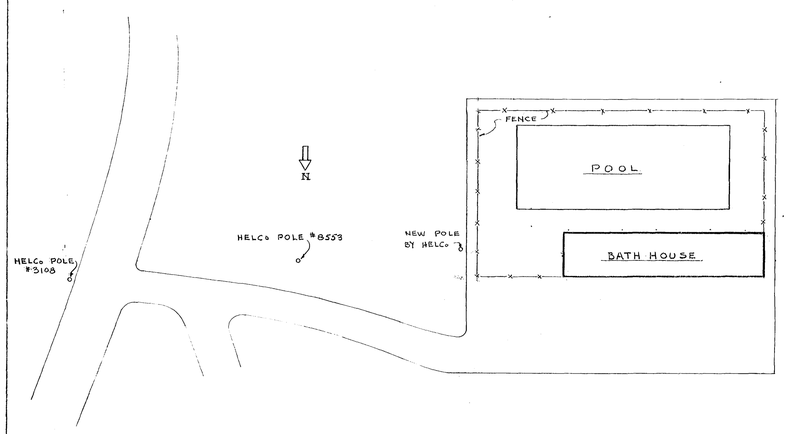

PLOT PLAN

SCALE 1" = 40'

SYMBOL LIST

SYMBOL	DESCRIPTION
	FLUORESCENT FIXTURE
	CEILING OUTLET & FIXTURE
	WALL BRACKET ~ UP 8'-0"
	DUPLEX CONV. OUTLET ~ H&H # 5252 ~ UP 4'-0"
$	SINGLE POLE SW. ~ H&H # 1991 ~ UP 4'-0"
$3	3-WAY SW. ~ H&H # 1993 ~ UP 4'-0"
$PB	PUSH BUTTON STA. ~ "START"-"STOP"
$T	MANUAL MOTOR STARTER
	MAGNETIC MOTOR STARTER ~ NEMA SIZE 1½
	FAN - EMERSON ELEC. # 225 FAN & #5 ROOF JACK. NOTE-1
	DISCONNECT SW. FUSED ~ G.E. TYPE "TH"
	50A-3W-RECPT ~ H&H # 7138 ~ FOR 5 HP PUMP.
J	JUNCTION BOX
T	TIME CLOCK - TORK # 7100Z

NOTE-1: FANS FURNISHED & WIRED BY E.C. ~ INSTALLED BY OTHERS.

FIXTURE SCHEDULE

TYPE	MANUFACTURER & CATALOG Nº	LAMPS
A	LITHONIA # BTS 140 HRS	TWO F40 CW
A1	LITHONIA # S140HRS	ONE F40 CW
B	H&H # 860	ONE 100W I.F.
C	H&H # 829	ONE 100W I.P.
D	STONCO # 67003-L & 69-41 BOX & # P7547 GASKET ACCESSORY KIT.	THREE 150W PAR FL.

REVISIONS

4/16/68	FLD LTS ADDED; MISC.	R.B.
5/1/68	SW'S CHANGED; ADD'L "B" FIXTURE.	R.B.

ELECTRICAL

CITY OF HARTFORD, CONNECTICUT
DEPARTMENT OF ENGINEERING

POPE PARK
NEW BATH-HOUSE AND SWIMMING POOL REPAIR WORK

DWG. No. E1

SUBMITTED R.G. Bannon
RECOMMENDED David A. Neff — CITY ARCHITECT
APPROVED Felix H. Barrows — CITY ENGINEER

DESIGN R.G.B. DRAWN R.G.B. TRACED ____ CHECK ____
DAYBOOK No. 010026E
DATE APRIL 4, 1968

VERIFY EXISTING CONDITIONS AND DIMENSIONS AT BUILDING