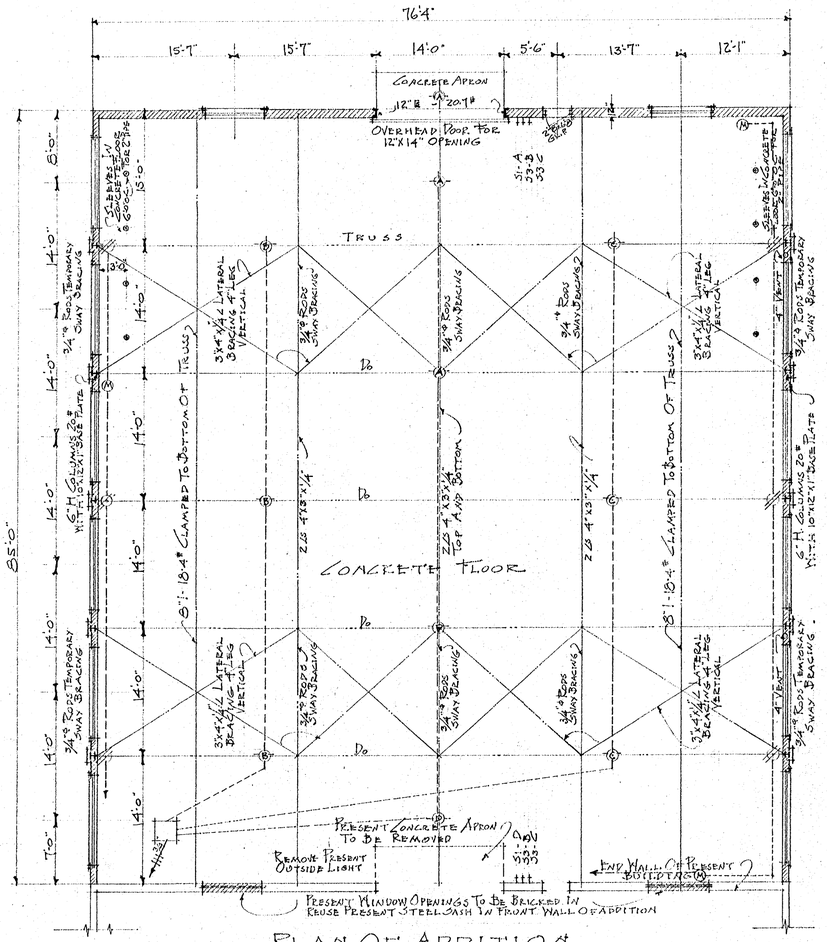

PLAN OF ADDITION

Lintel Sizes.
Triple Windows 5"x3"x5/16" L
All Other Openings 4"x3"x5/16" L
One Angle For Each 4" Of Wall.
Main Entrance 10" I 25.4#,
10" L 15.3# And 3"x3"x5/16" L Bolted
One 5"x3"x5/16" L To Extend
From Column To Column.

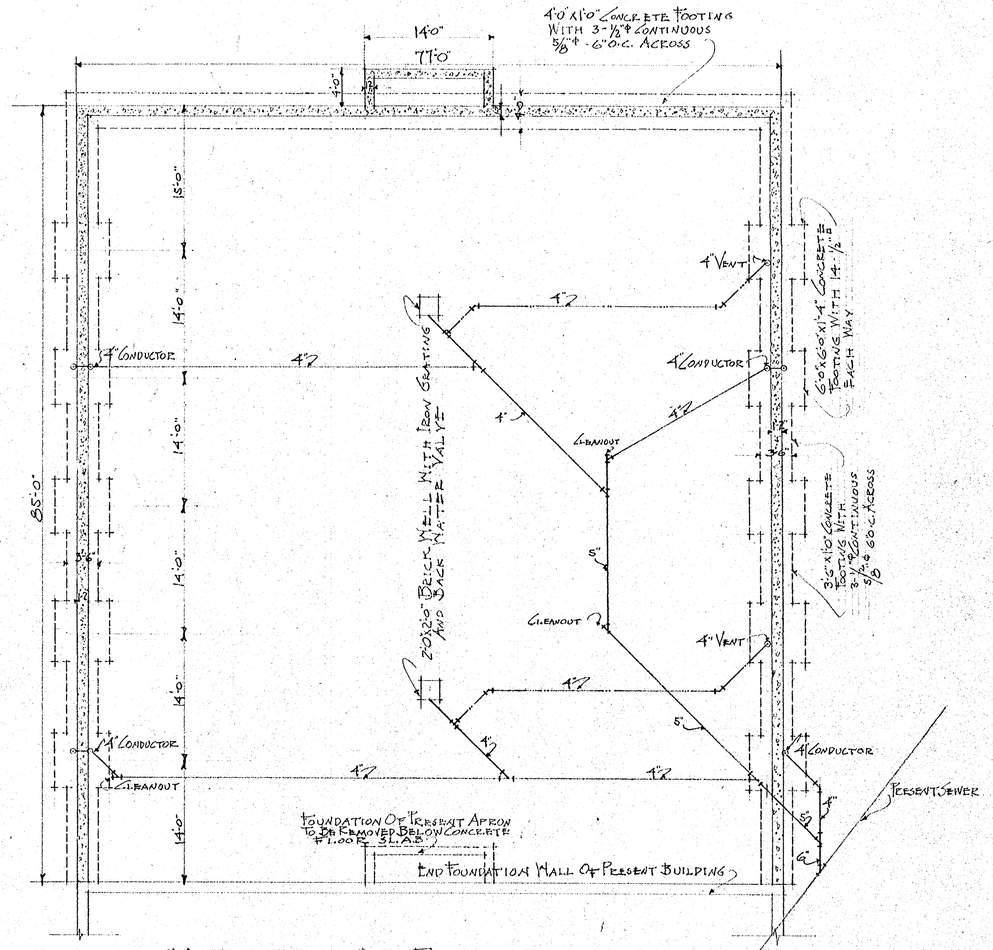

FOUNDATION AND PLUMBING PLAN

- Ceiling Outlet R.L.M. Reflector 200 Watt Lamp.
- Insertion Plug Duplex.
- Outside Light Goose Neck R.L.M. Reflector 150 Watt No 7402.
- 4" Junction Box And Blank Cover.
- Motor Outlet Unit Heaters.

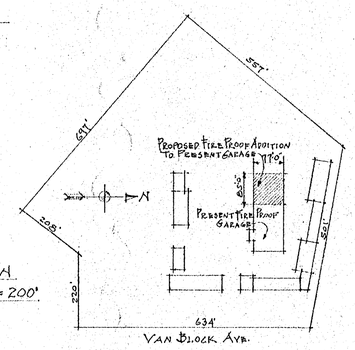

PLOT PLAN
SCALE 1" = 200'

CITY OF HARTFORD ARCHITECTURAL BUREAU THOMAS F. FOLEY - DIRECTOR		
DRAWN BY D.A.G.	TITLE: Fireproof Addition To Present Garage Street Department City Of Hartford No 99 Van Block Ave.	JOB No. M-385
CHECKED BY F.W.W.		SHEET No. 2
APPROVED BY F.W.W.	FRANK W. WHITON SUPERVISING ARCHITECT	
DATE MAR. 1-1938		SCALE 1/8" = 1'-0"