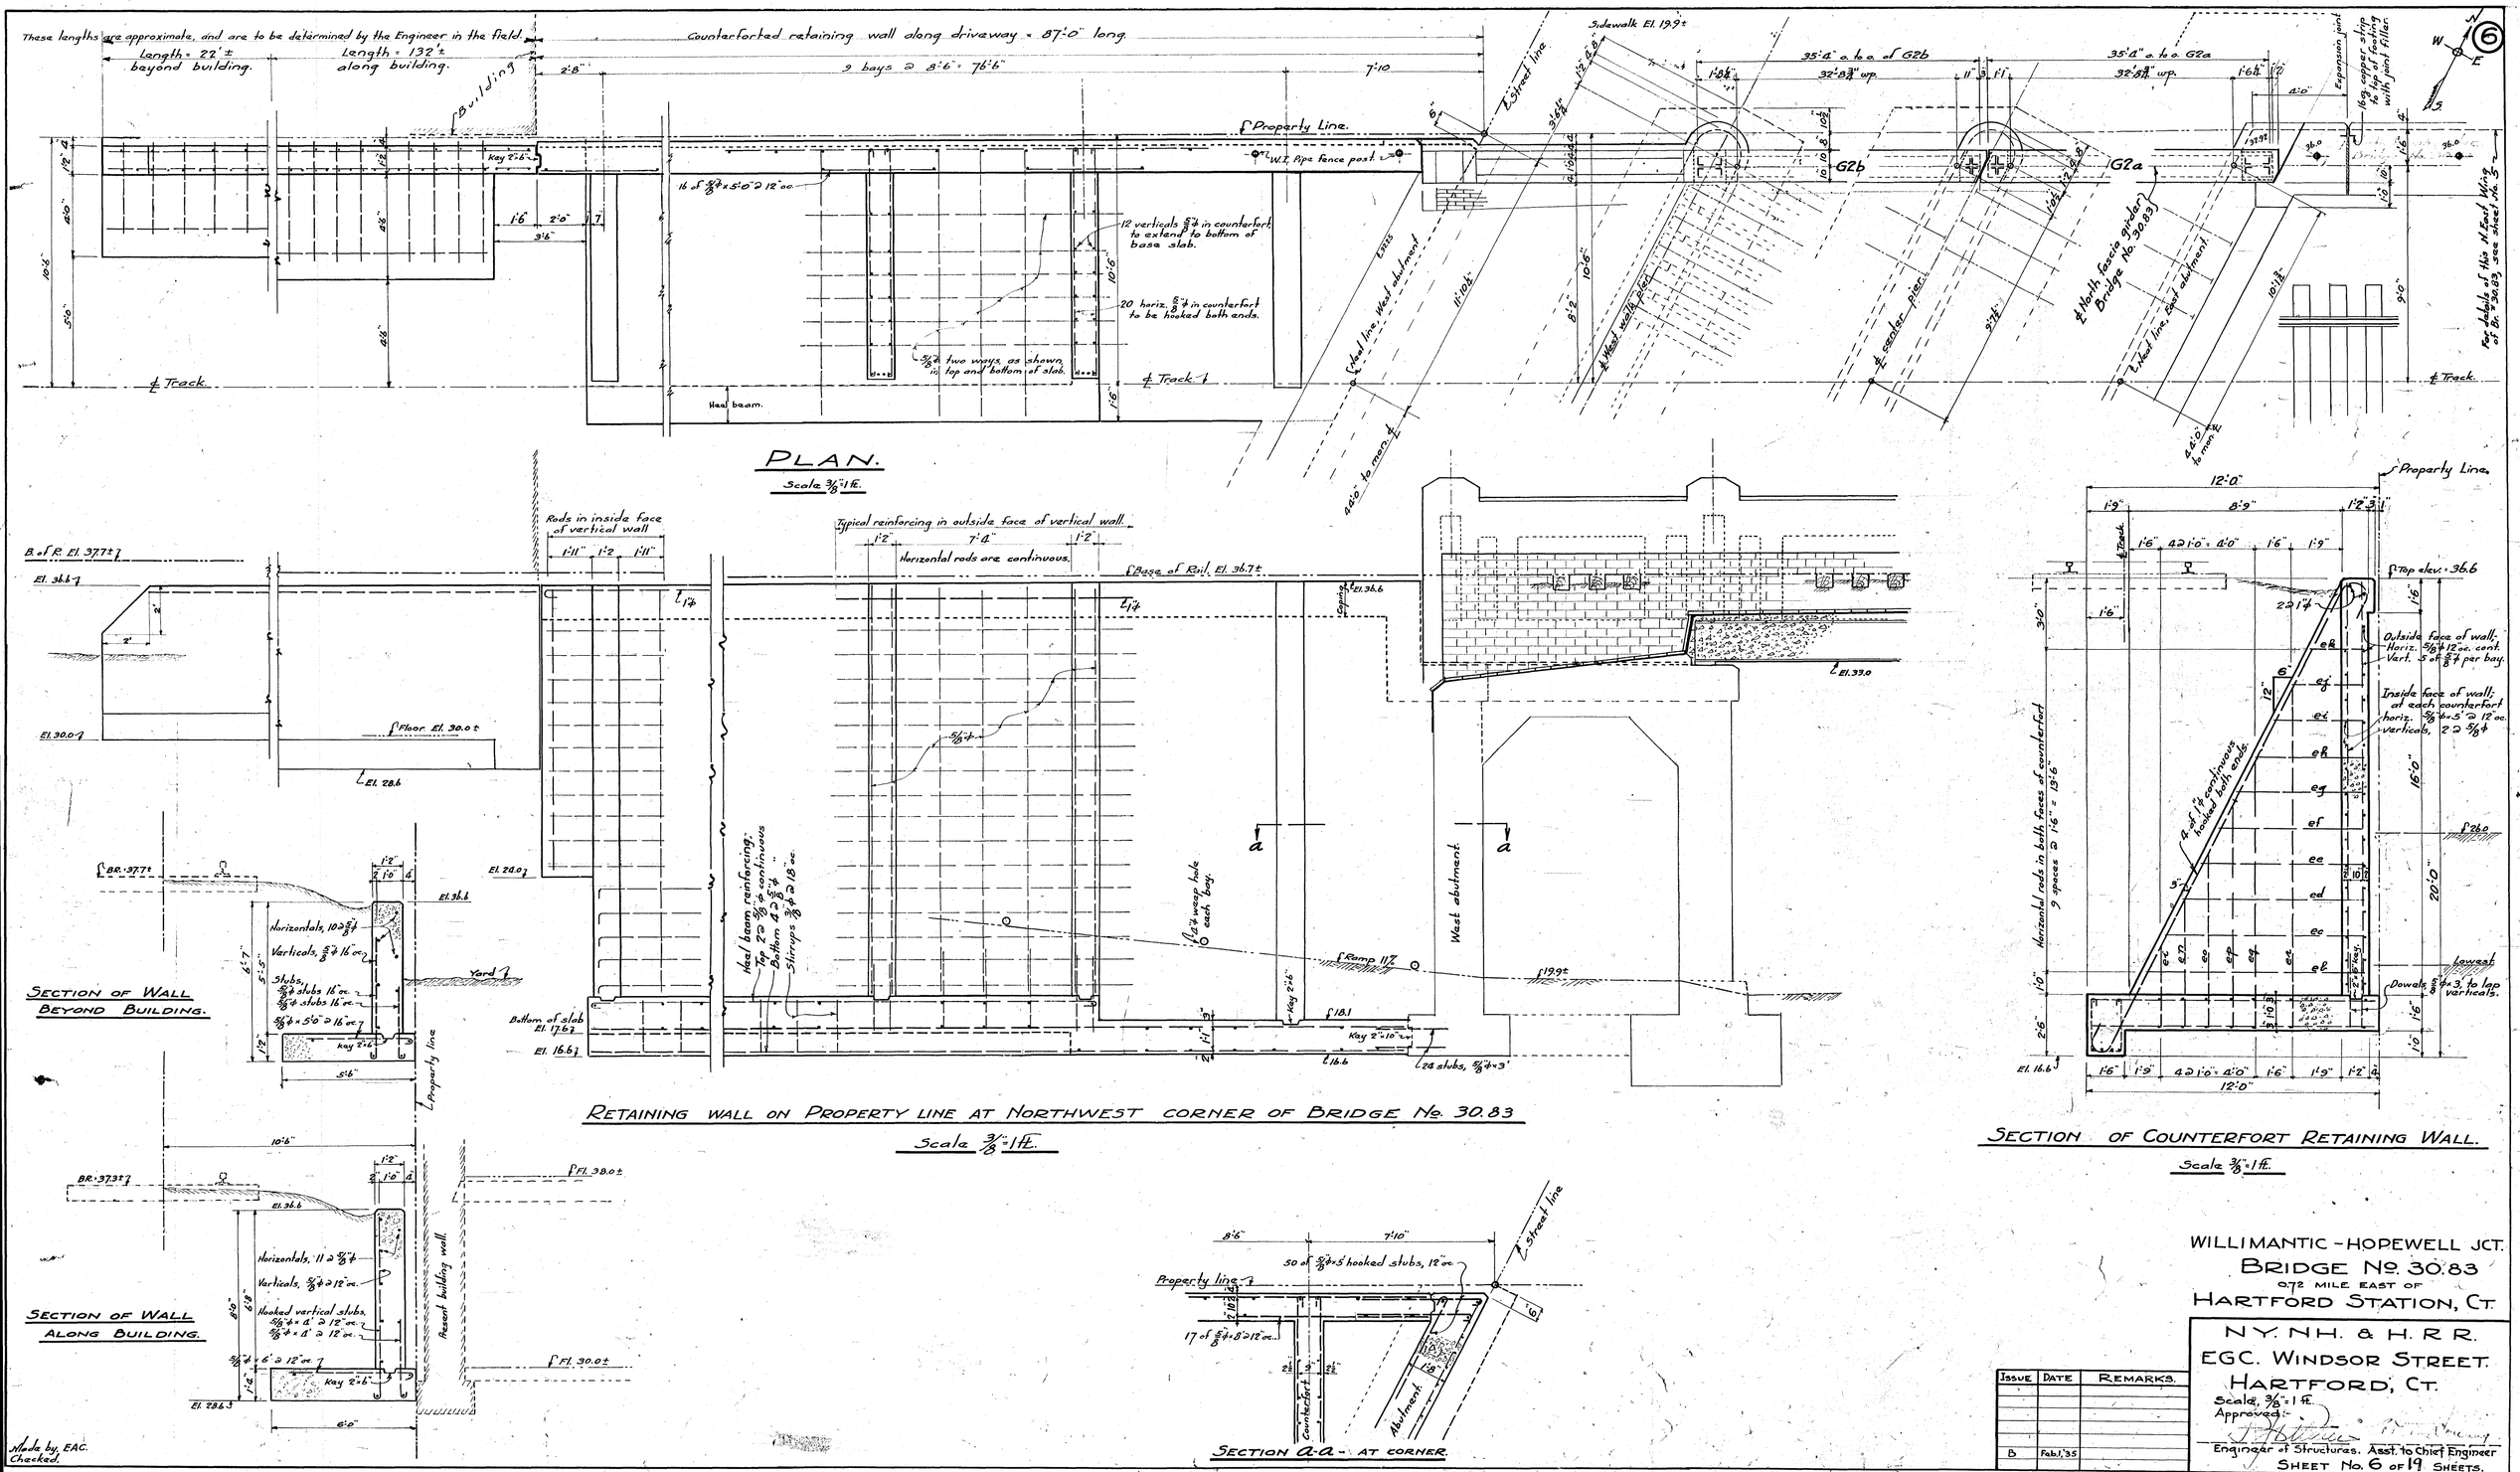

Made by, EAC.
Checked.

WILLIMANTIC - HOPEWELL JCT.
BRIDGE No. 30.83
0.72 MILE EAST OF
HARTFORD STATION, CT.

N.Y. N.H. & H. R. R.
EGC. WINDSOR STREET.
HARTFORD, CT.
Scale, ⅜" = 1 ft.
Approved:
Engineer of Structures. Asst. to Chief Engineer

Issue	Date	Remarks.
B	Feb. 1, '35	

SHEET No. 6 of 19 SHEETS.