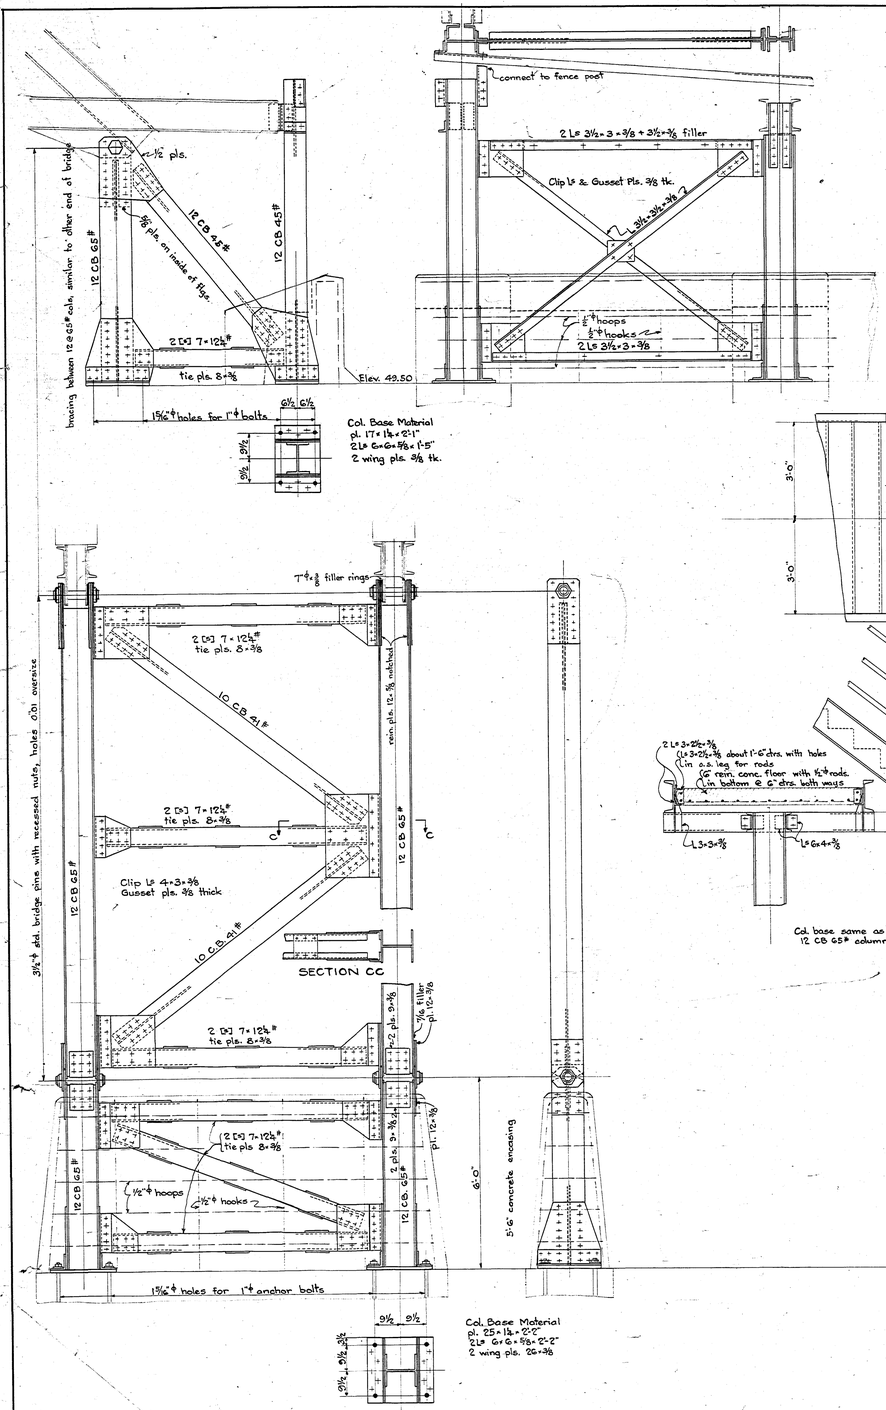

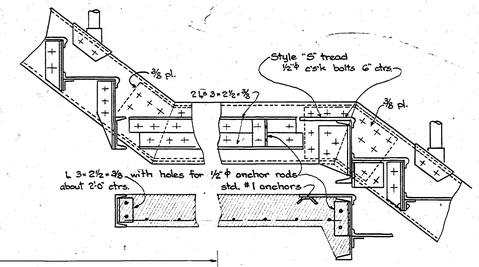

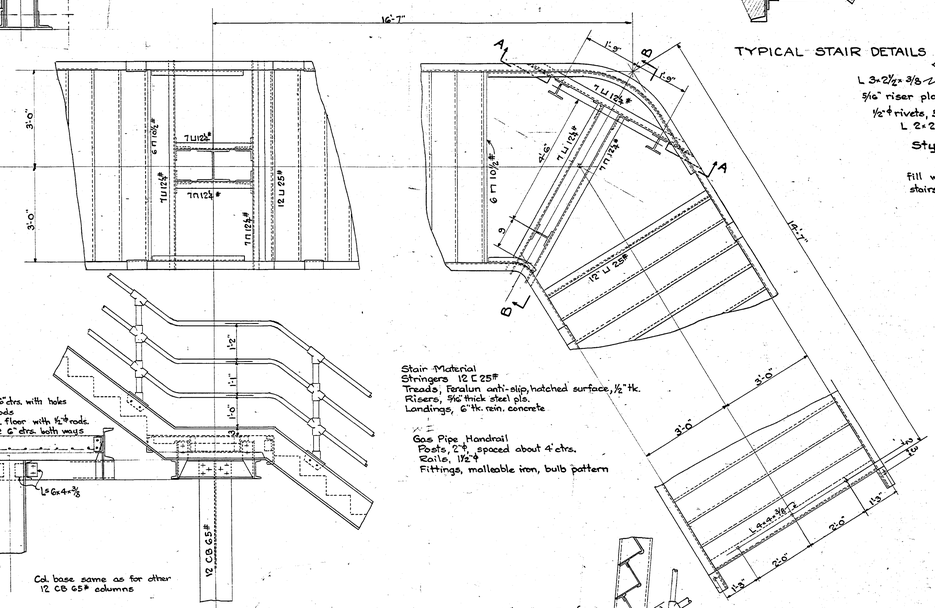

TYPICAL STAIR DETAILS

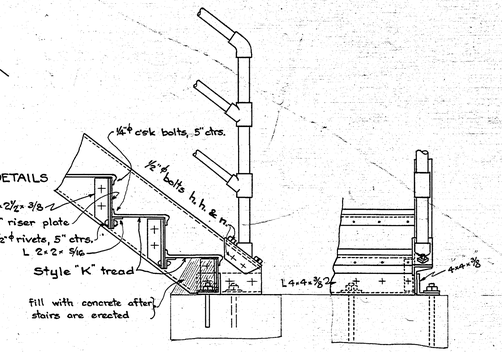

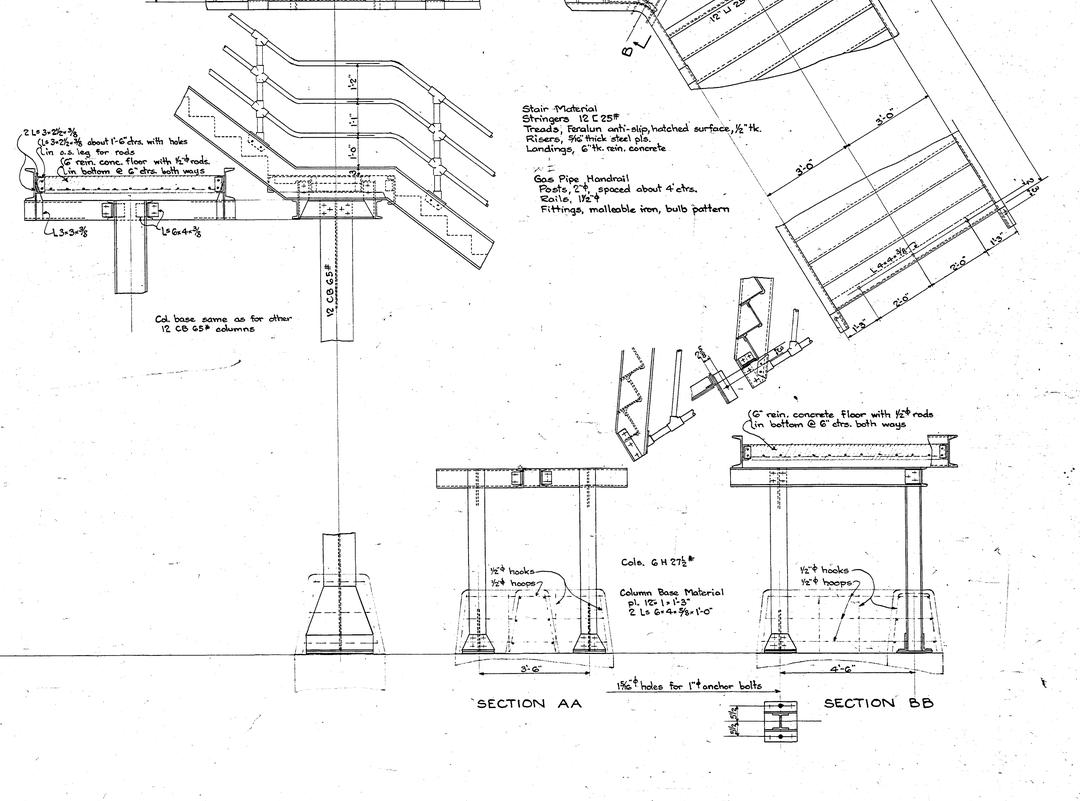

General Notes
See sh. 11
Concrete protection around steel must be made so as to avoid all pockets which might hold water
All rivets thru column base plates to be countersunk and chipped on bottom.

STAIR & TOWER DETAILS
NEW HAVEN TO SPRINGFIELD
BRIDGE Nº 37.23
WILLIMANTIC TO HOPEWELL JCT.
BRIDGE Nº 30.91
0.68 MILES NORTH of EAST of
HARTFORD STATION, CONN.

NYNH & HRR
E.G.C. AVON STREET
HARTFORD, CONN.

ISSUE	DATE	REMARKS

SCALE ½" = 1'-0" or 1" = 1 FT.
APPROVED
ENGINEER OF STRUCTURES ASST TO CHIEF ENGINEER
SHEET Nº 13 OF 19 SHEETS

Made by CWM