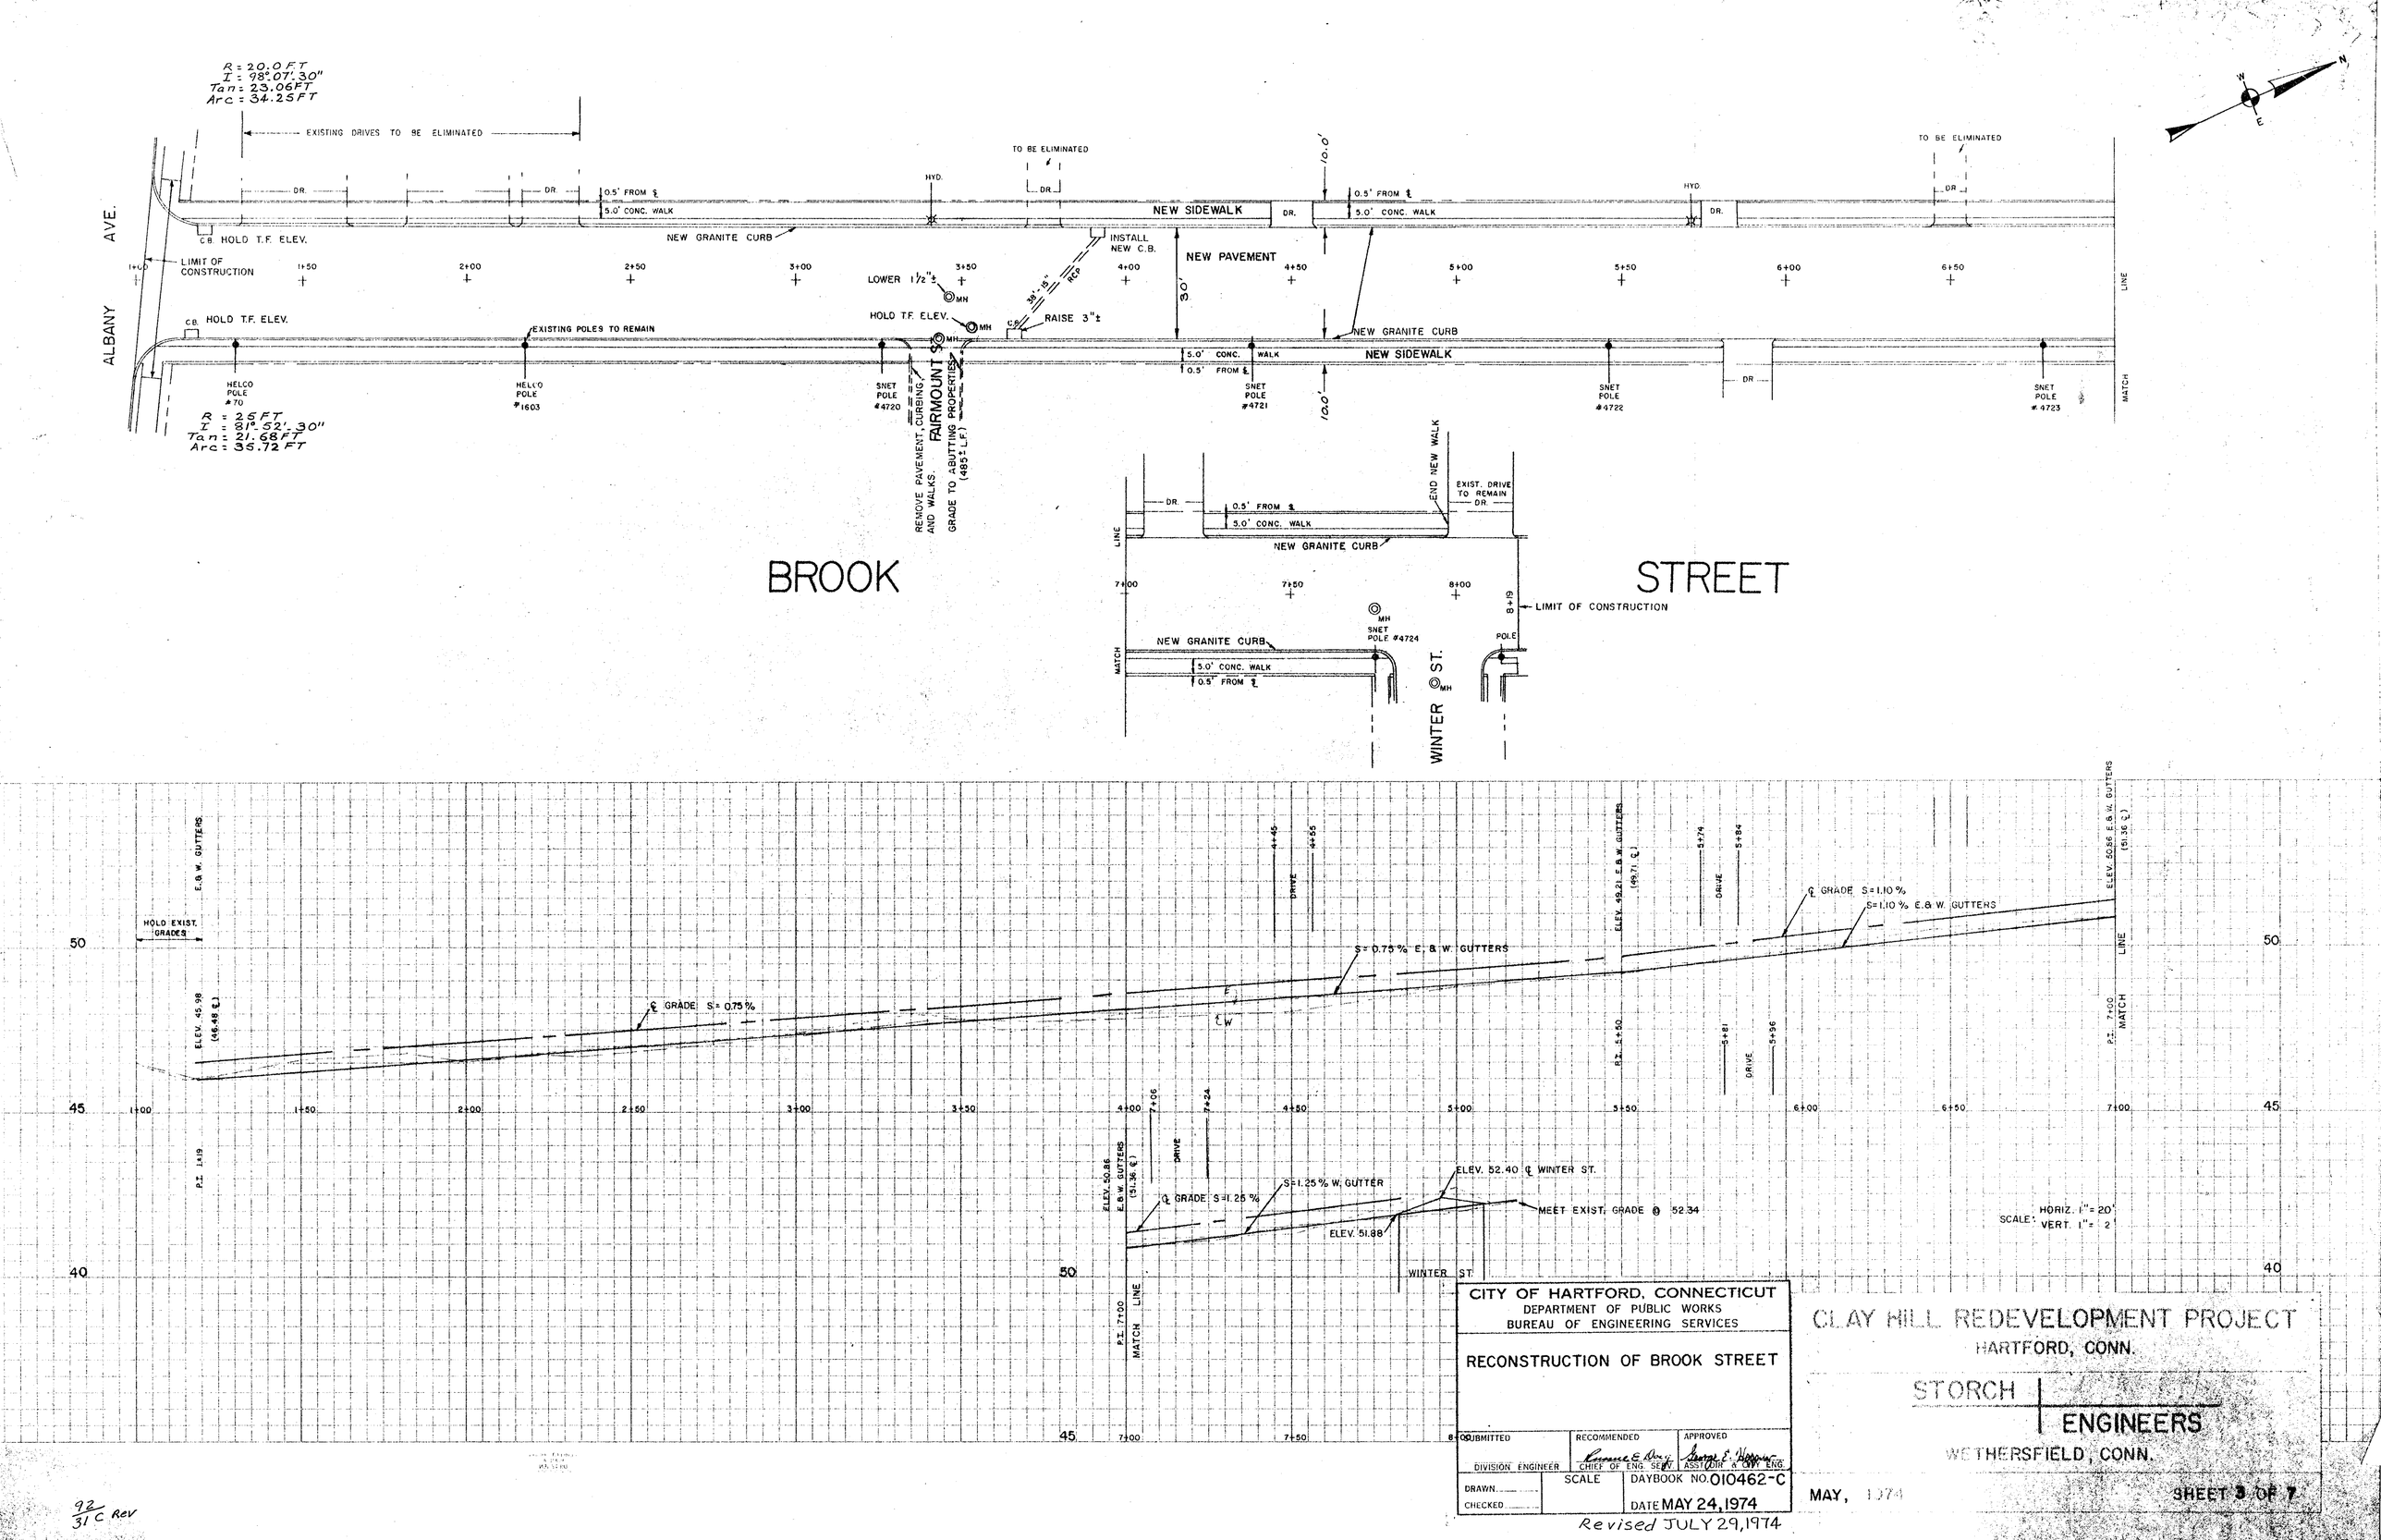

CITY OF HARTFORD, CONNECTICUT
DEPARTMENT OF PUBLIC WORKS
BUREAU OF ENGINEERING SERVICES

RECONSTRUCTION OF BROOK STREET

SUBMITTED	RECOMMENDED	APPROVED
DIVISION ENGINEER	CHIEF OF ENG. SERV.	ASST. DIR. & CITY ENG.

DRAWN
CHECKED
SCALE
DAYBOOK NO. 010462-C
DATE MAY 24, 1974

Revised JULY 29, 1974

CLAY HILL REDEVELOPMENT PROJECT
HARTFORD, CONN.

STORCH ENGINEERS
WETHERSFIELD, CONN.

MAY, 1974

SHEET 3 OF 7

92/31 C Rev