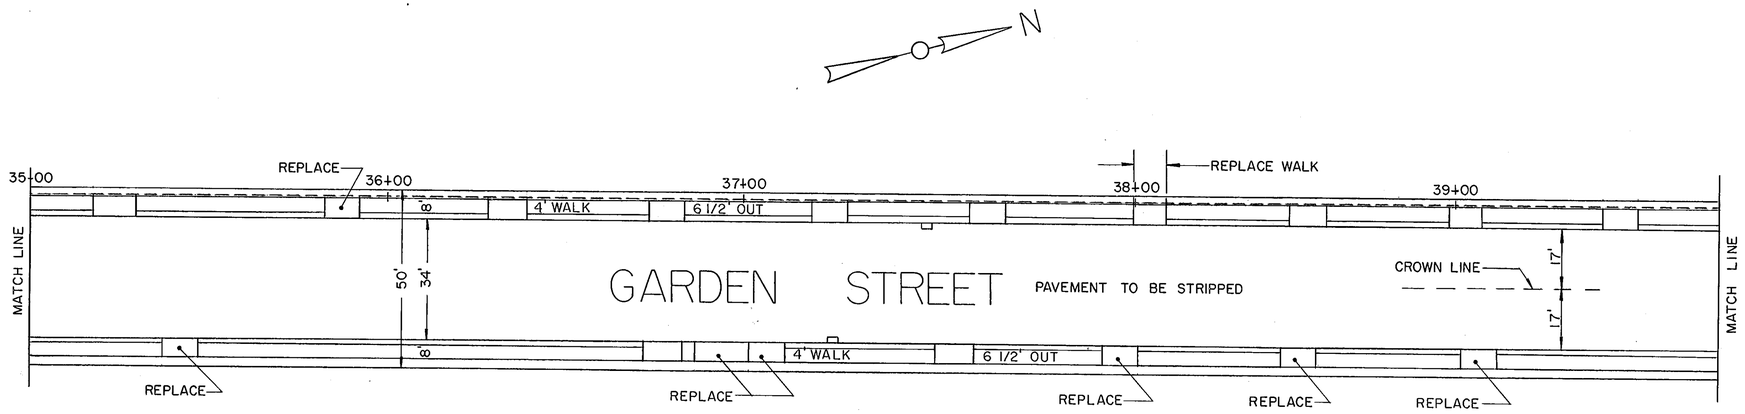

STATIONS MEASURED ON WEST C.M.S. LINE

REPAIR CONCRETE BASE WHERE NECESSARY

SHEET NO. 2 OF 6

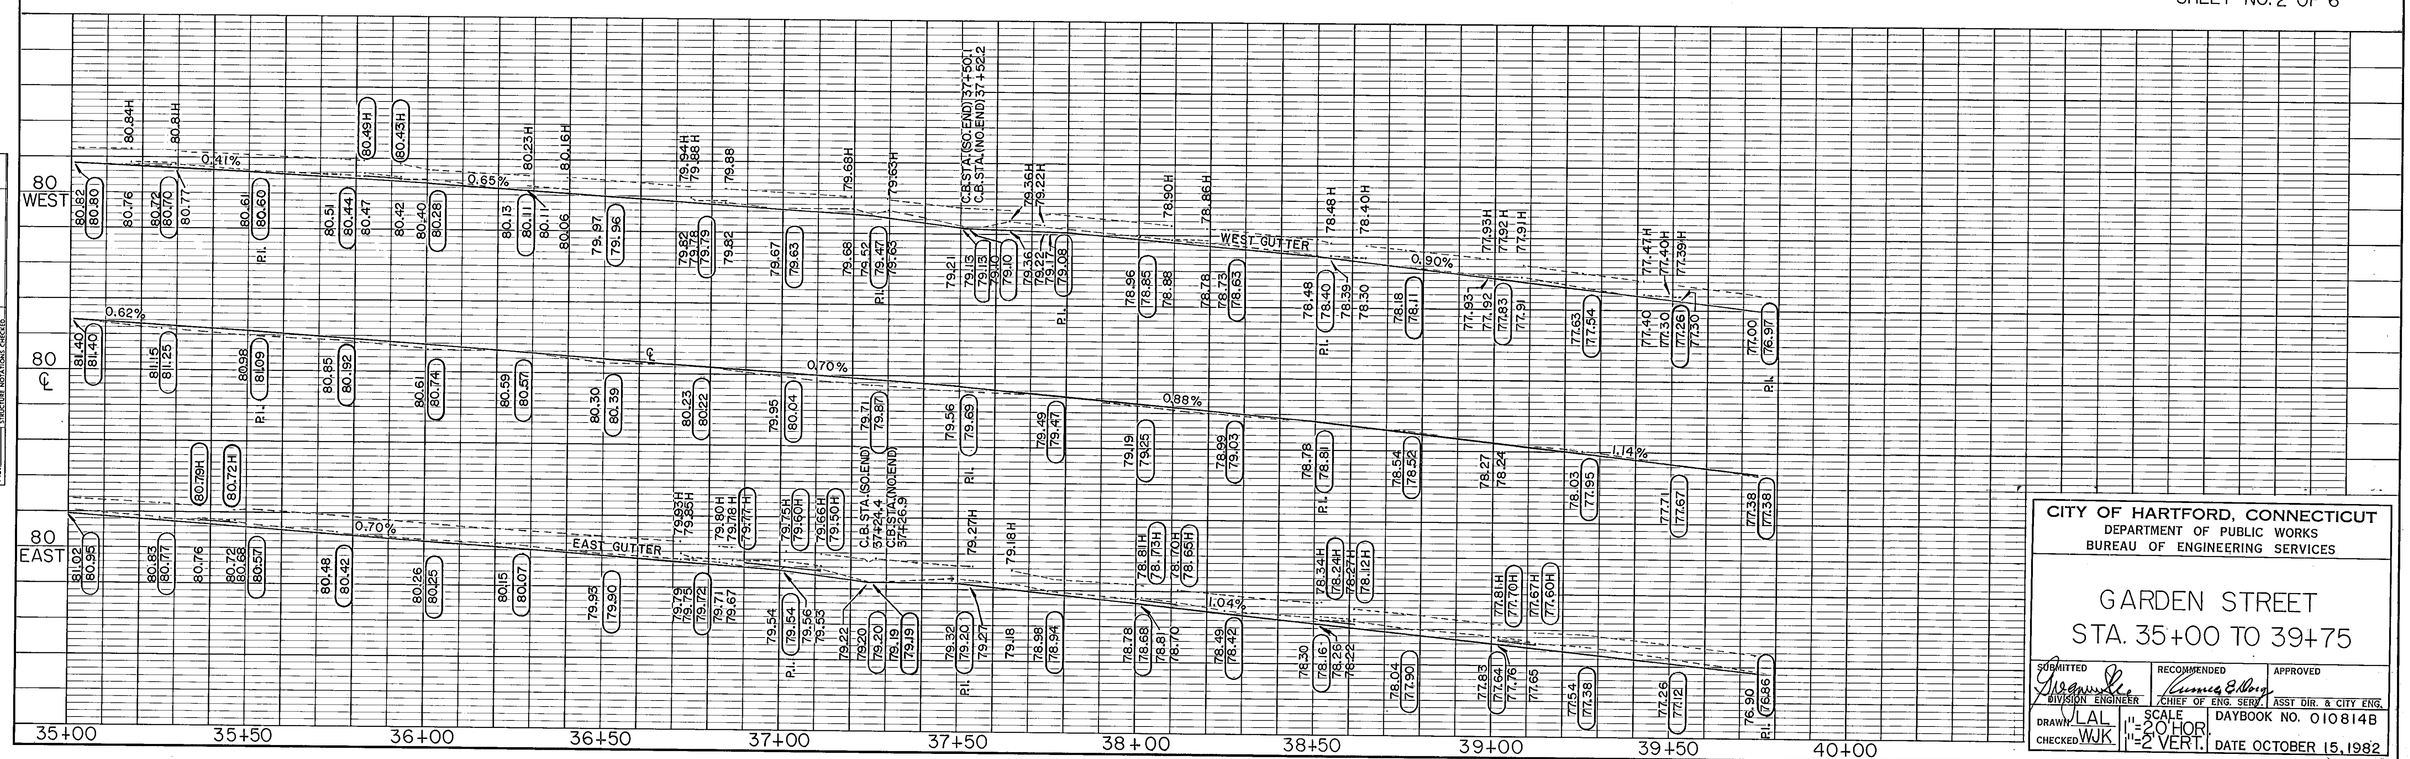

CITY OF HARTFORD, CONNECTICUT
DEPARTMENT OF PUBLIC WORKS
BUREAU OF ENGINEERING SERVICES

GARDEN STREET
STA. 35+00 TO 39+75

SUBMITTED	RECOMMENDED	APPROVED
DIVISION ENGINEER	CHIEF OF ENG. SERV.	ASST DIR. & CITY ENG.

DRAWN LAL	SCALE 1"=20' HOR.	DAYBOOK NO. 010814B
CHECKED WJK	1"=2' VERT.	DATE OCTOBER 15, 1982

PLAN — SURVEYED, PLOTTED, ALIGNMENT CHECKED, R.O.W. CHECKED — NOTE BOOK No.

PROFILE — SURVEYED, PLOTTED, GRADES CHECKED, B. & M.'s NOTED, STRUCTURE NOTATIONS CHECKED — NOTE BOOK No.

K+E PLATE 1, PLAN-PROFILE
KEUFFEL & ESSER CO.
48 7024 MADE IN U.S.A.